

COMPANY'S LOGO

MATERIALS

- PLYWOOD
- MDF
- SOLID WOOD
- MISCELLANEOUS
- WALL

FINISHES

- WD-1 WHITE MATTE LACQUER EXTERIOR
- WD-2 SHINNOKI SAND ASH EXTERIOR
- SS-1 CEASEARSTONE
- INT-1 CLEAR MAPLE INTERIOR

HARDWARE

- H-1 Blum, CLIP top Standard Hinge 120° Unsprung, INSERTA 70T5590BTL
- H-2 Blum TIP-ON Adapter Plate: TIP-ON Long 955A1004 and TIP-ON Short 955.1004
- H-3 Drawer Slides: TANDEM PLUS Set, Full Extension, Tip-on mechanism included
- H-4 Shelf Support Custom Metal Bracket
- H-5 U-channel, color - TBD

BY OTHERS

- BO-1 Sub zero Wine Storage424G-O
- BO-2 Sink Franke Planar Zero 210 44 Faucet - TBD
- BO-3 Miele Convection Oven H 6280 BP
- BO-4 Miele Pureline Speed Oven H 6200 BM
- BO-5 Miele 36" Fully Integrated Refrigerator KF 19.3
- BO-6 Thermador 30" Masterpiece Induction Cooktop CIT304KM
- BO-7 Miele Built-In Hood DA 3490
- BO-8 Fireplace - TBD
- BO-9 Miele Futura Classic Plus Dishwasher G 4975 SCVI
- BO-10 Sink Franke Planar 8 Series, Pex 110-28 Faucet - TBD

CLIENT'S ADDRESS


ROOM: KITCHEN & PANTRY

N	DATE	DRAWN BY	FOR APPROVAL/REVISION
1.	05/20/2016	GDI Engineering	FOR APPROVAL


SCALE: AS NOTED

@ ARCH D

DWG #: 1.01

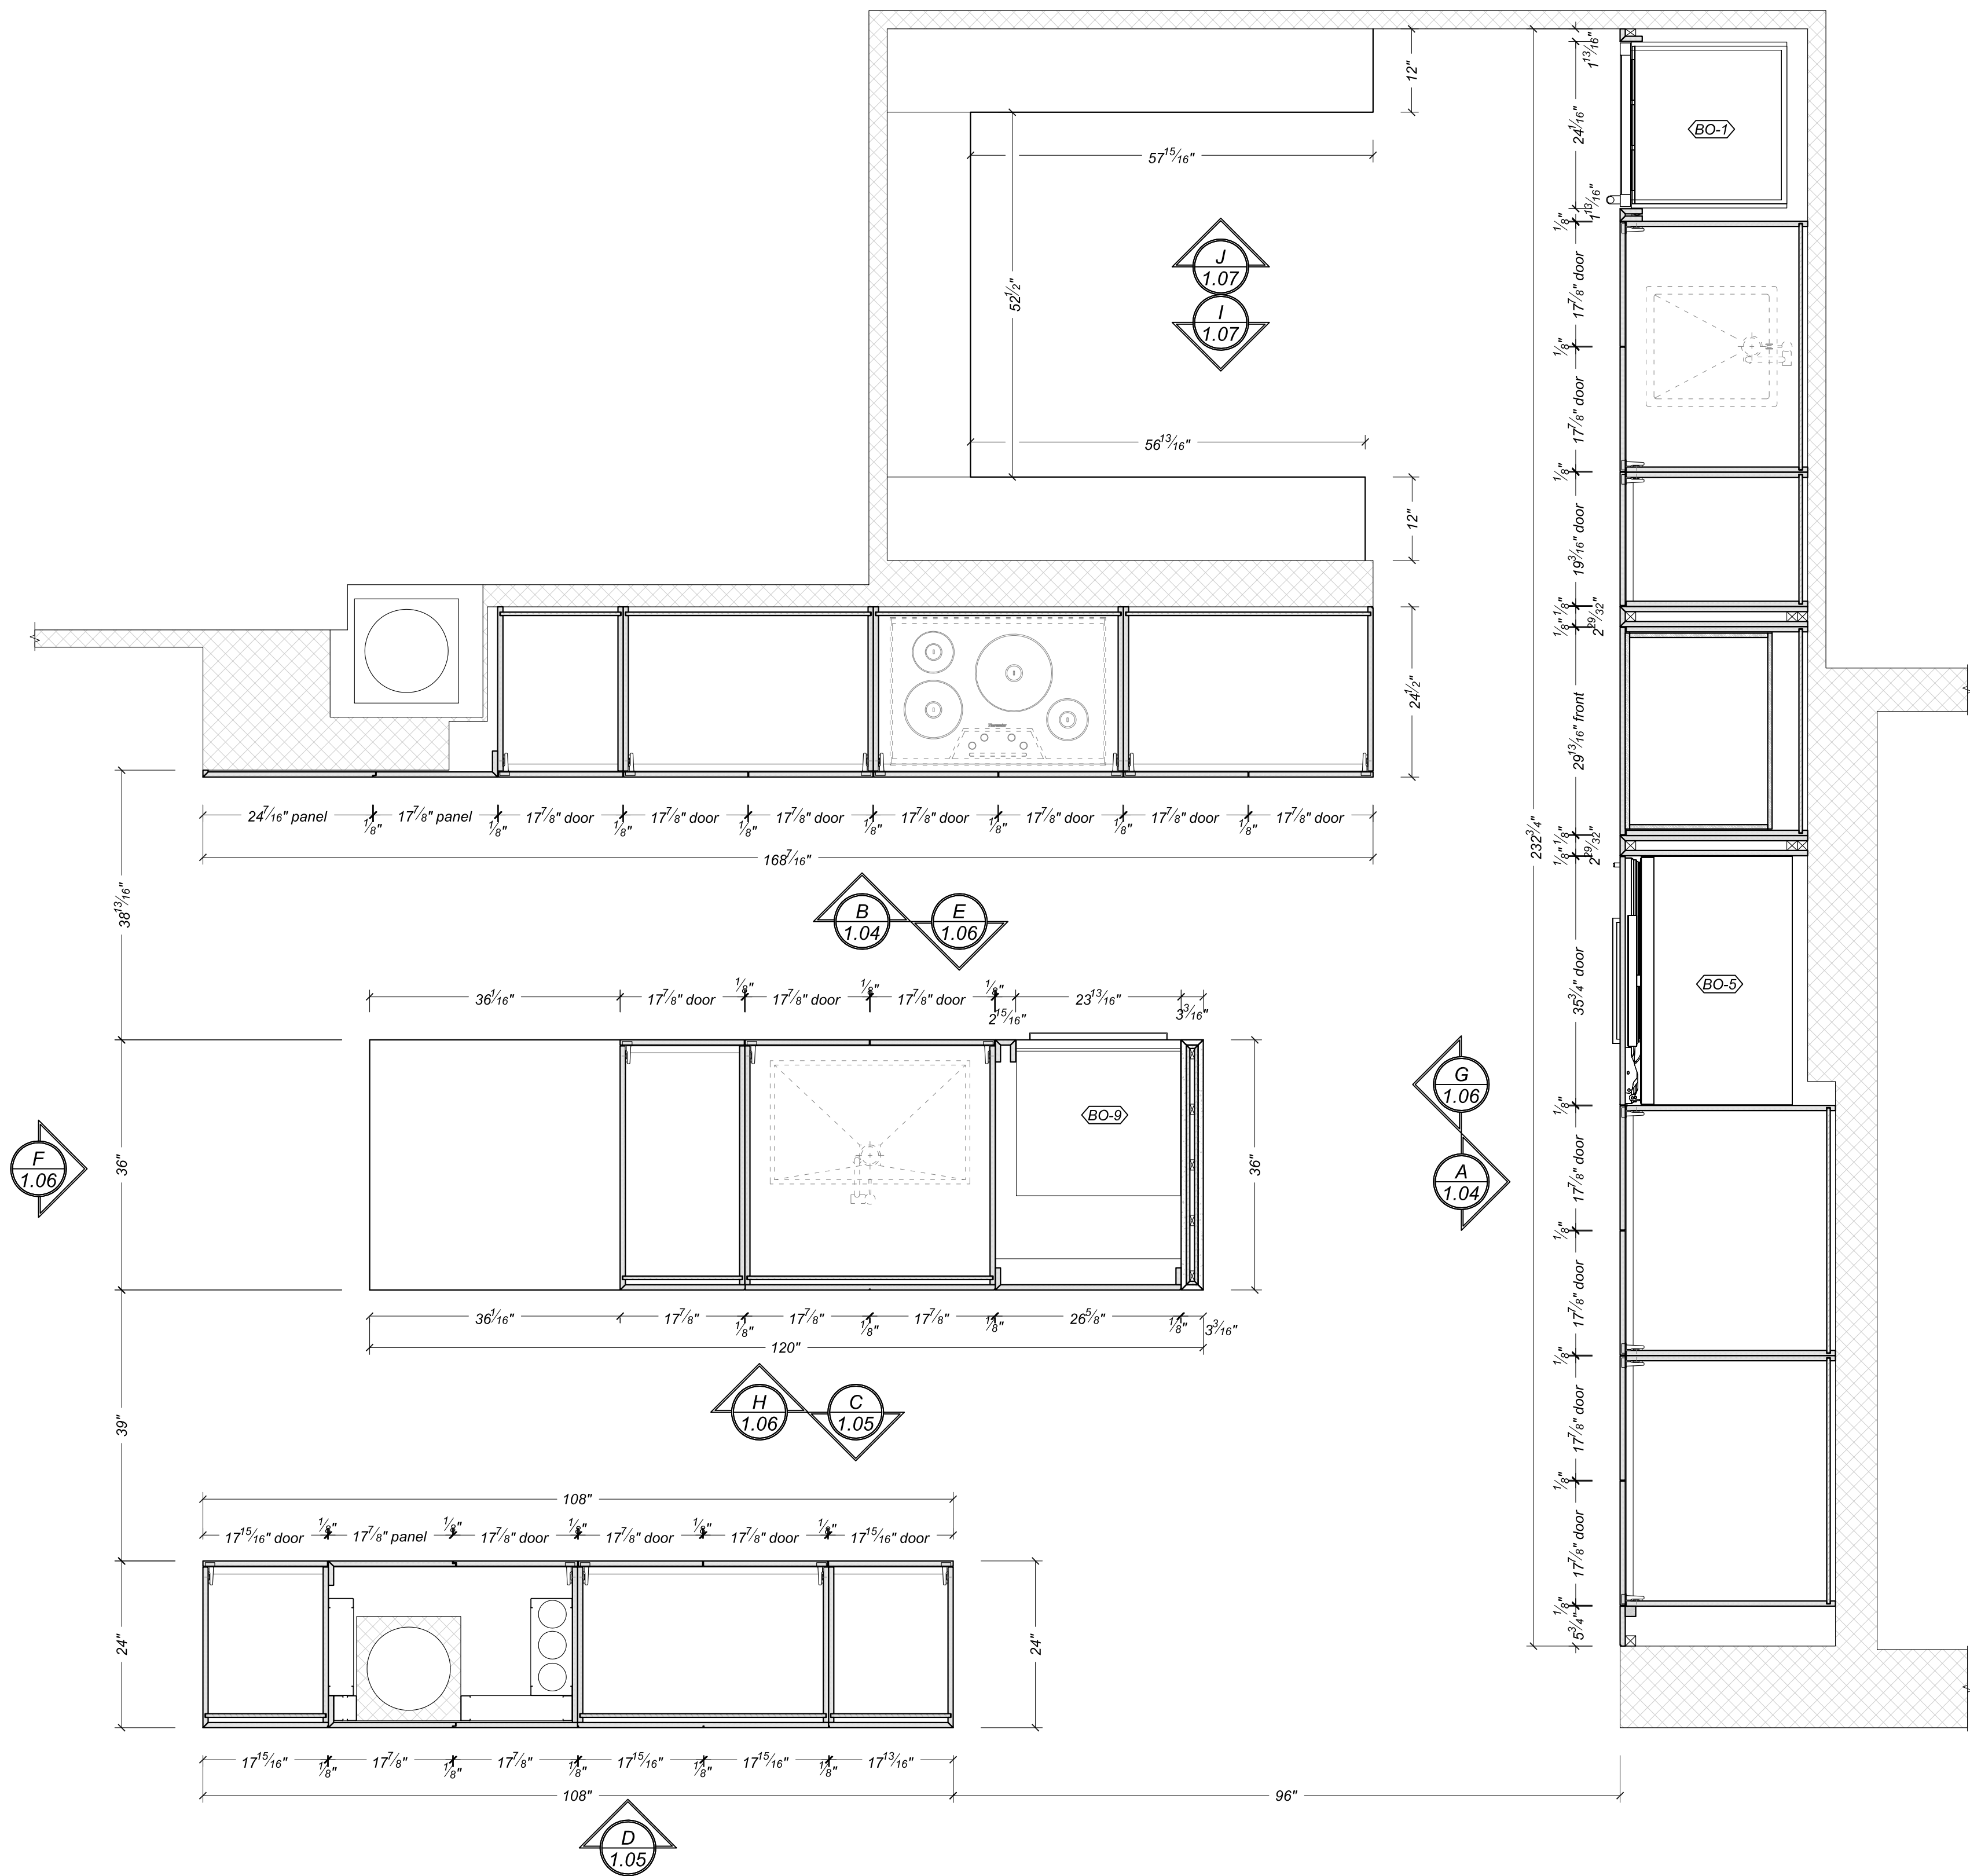

SECTION
P1 PLAN @ KITCHEN & PANTRY
SCALE: 3/4"=1'-0"

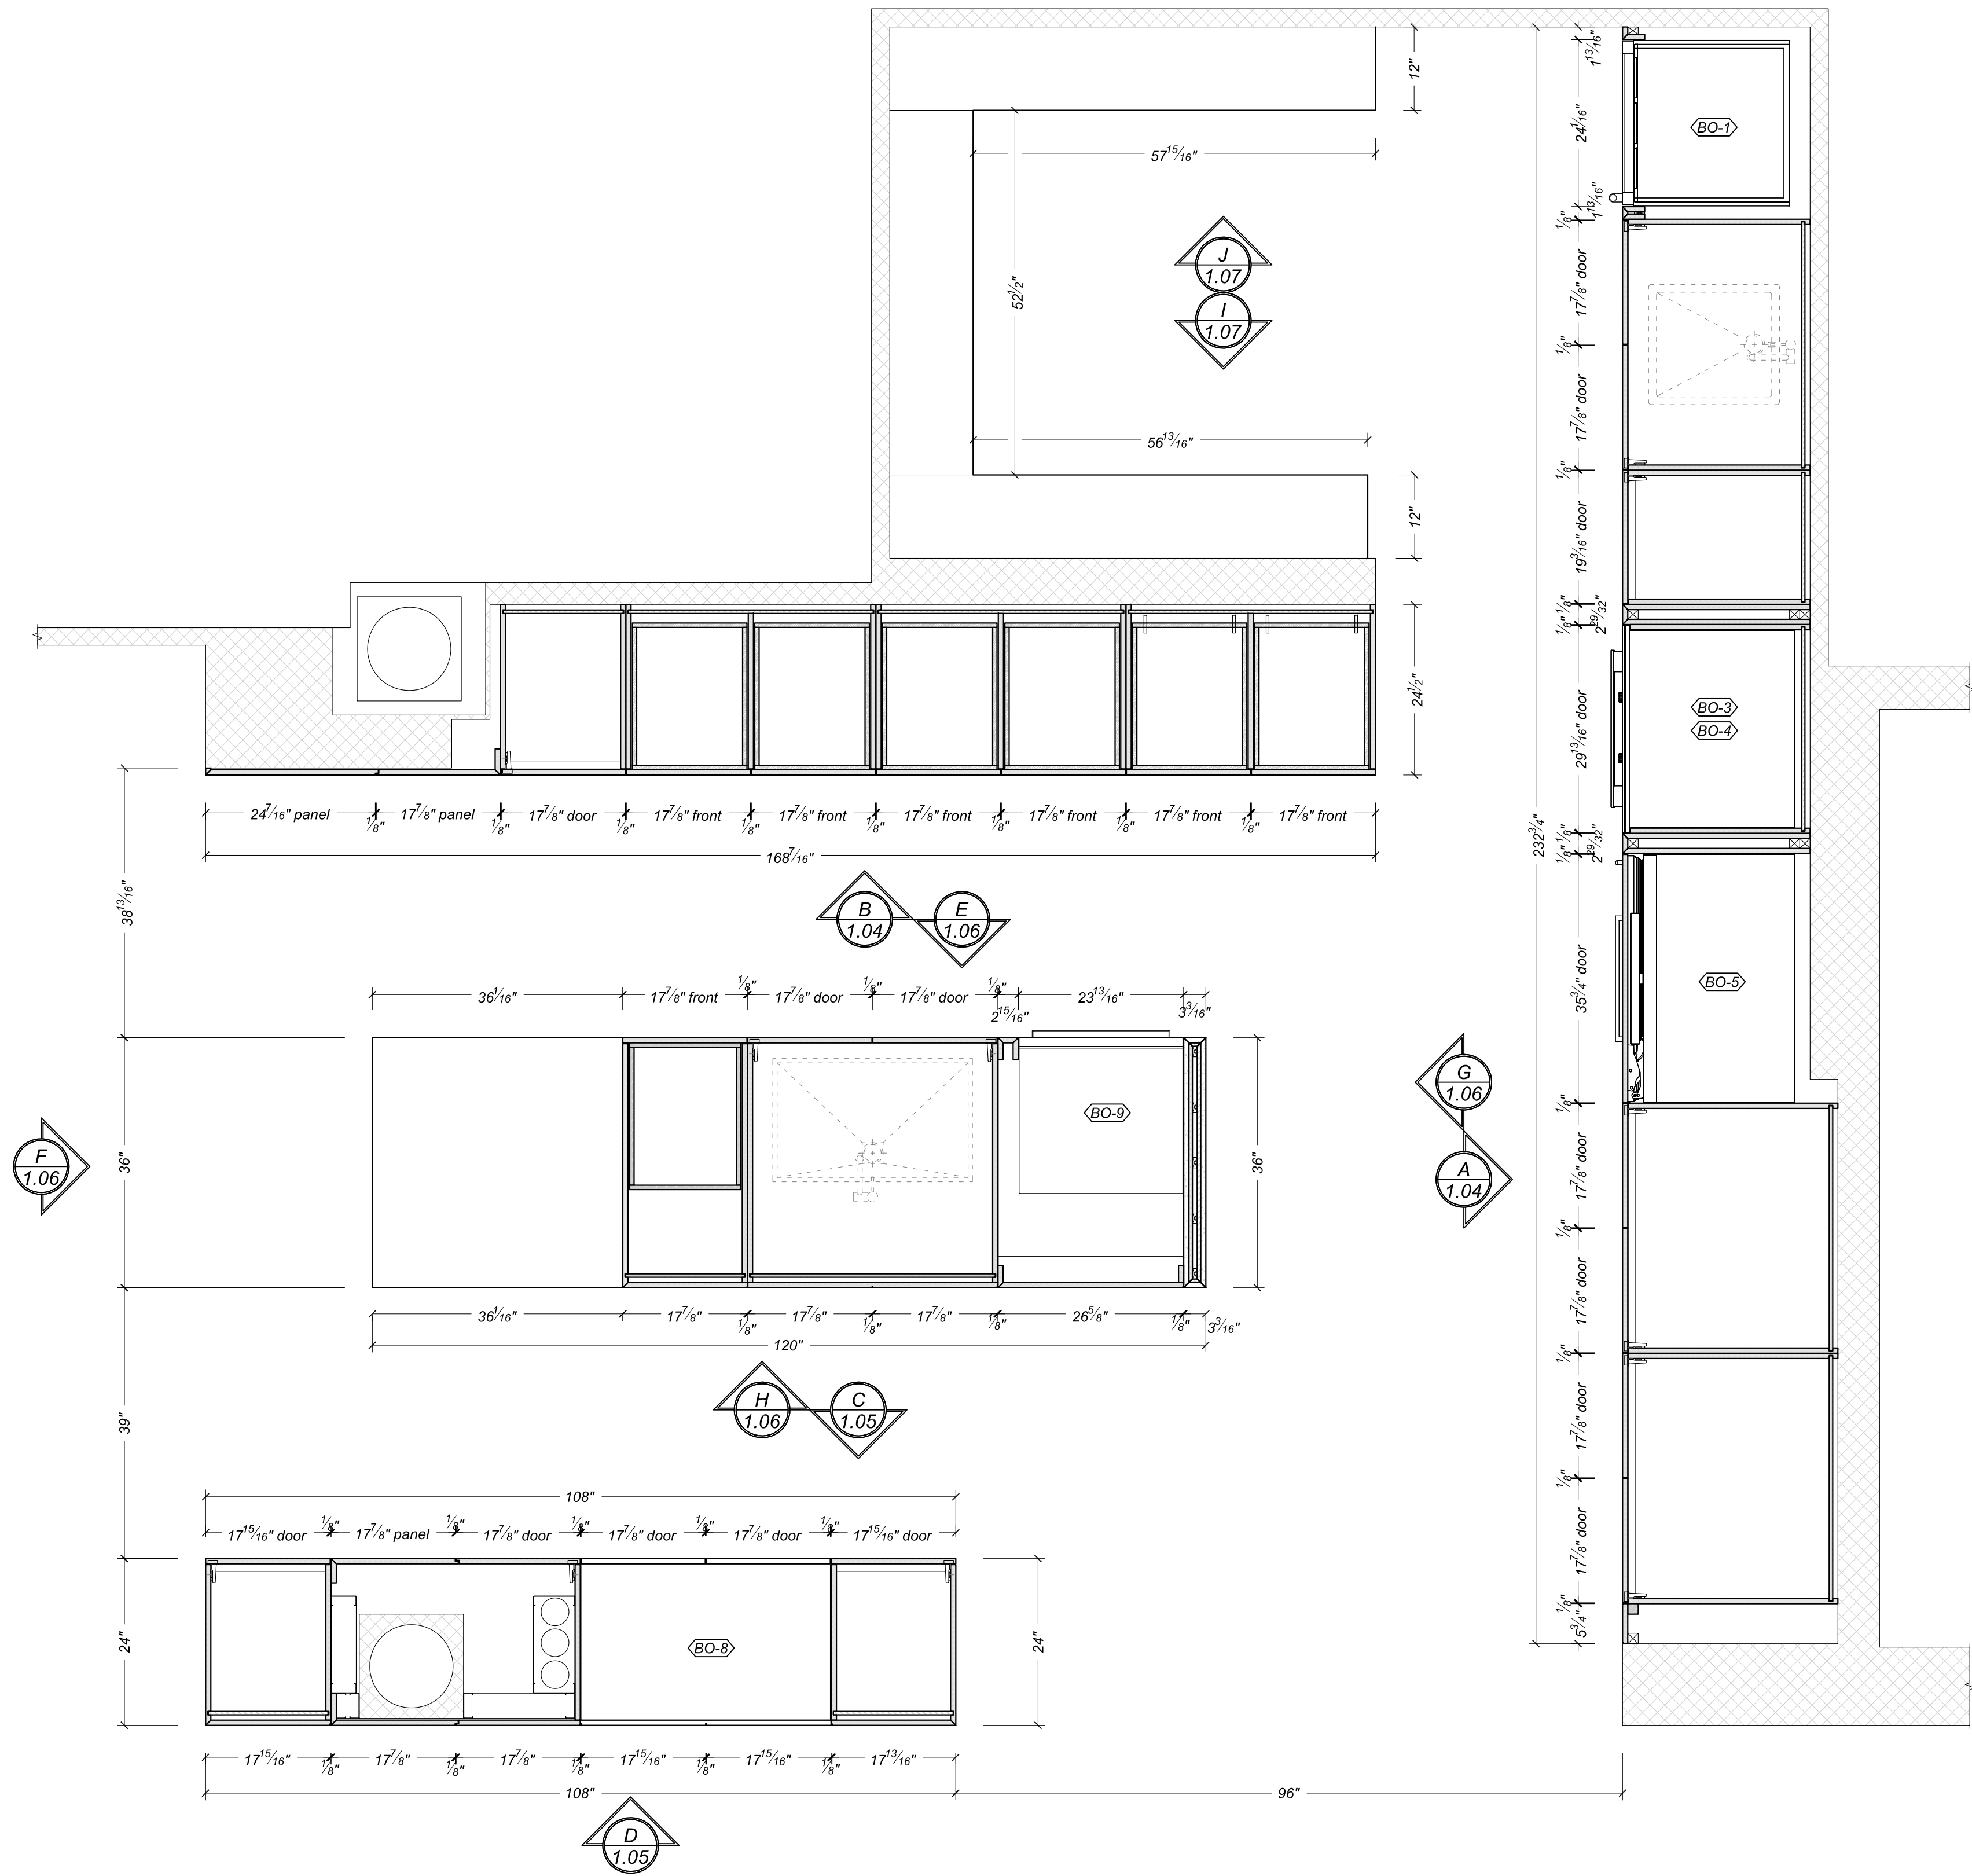

SECTION
P2 PLAN @ KITCHEN & PANTRY
SCALE: 3/4"=1'-0"

COMPANY'S LOGO

MATERIALS

- PLYWOOD
- MDF
- SOLID WOOD
- MISCELLANEOUS
- WALL

FINISHES

- WD-1 WHITE MATTE LACQUER EXTERIOR
- WD-2 SHINNOKI SAND ASH EXTERIOR
- SS-1 CEASEARSTONE
- INT-1 CLEAR MAPLE INTERIOR

HARDWARE

- H-1 Blum, CLIP top Standard Hinge 120° Unsprung, INSERTA 70T5590BTL
- H-2 Blum TIP-ON Adapter Plate: TIP-ON Long 955A1004 and TIP-ON Short 955.1004
- H-3 Drawer Slides: TANDEM PLUS Set, Full Extension, Tip-on mechanism included
- H-4 Shelf Support Custom Metal Bracket
- H-5 U-channel, color - TBD

BY OTHERS

- BO-1 Sub zero Wine Storage 424G-O
- BO-2 Sink Franke Planar Zero 210 44 Faucet - TBD
- BO-3 Miele Convection Oven H 6280 BP
- BO-4 Miele Pureline Speed Oven H 6200 BM
- BO-5 Miele 36" Fully Integrated Refrigerator KF 19.3
- BO-6 Thermador 30" Masterpiece Induction Cooktop CIT304KM
- BO-7 Miele Built-In Hood DA 3490
- BO-8 Fireplace - TBD
- BO-9 Miele Futura Classic Plus Dishwasher G 4975 SCVI
- BO-10 Sink Franke Planar 8 Series, Pex 110-28 Faucet - TBD

CLIENT'S ADDRESS


ROOM: KITCHEN & PANTRY

N	DATE	DRAWN BY	FOR APPROVAL/REVISION
1.	05/20/2016	GDI Engineering	FOR APPROVAL

SCALE: AS NOTED

@ ARCH D

DWG #: 1.02

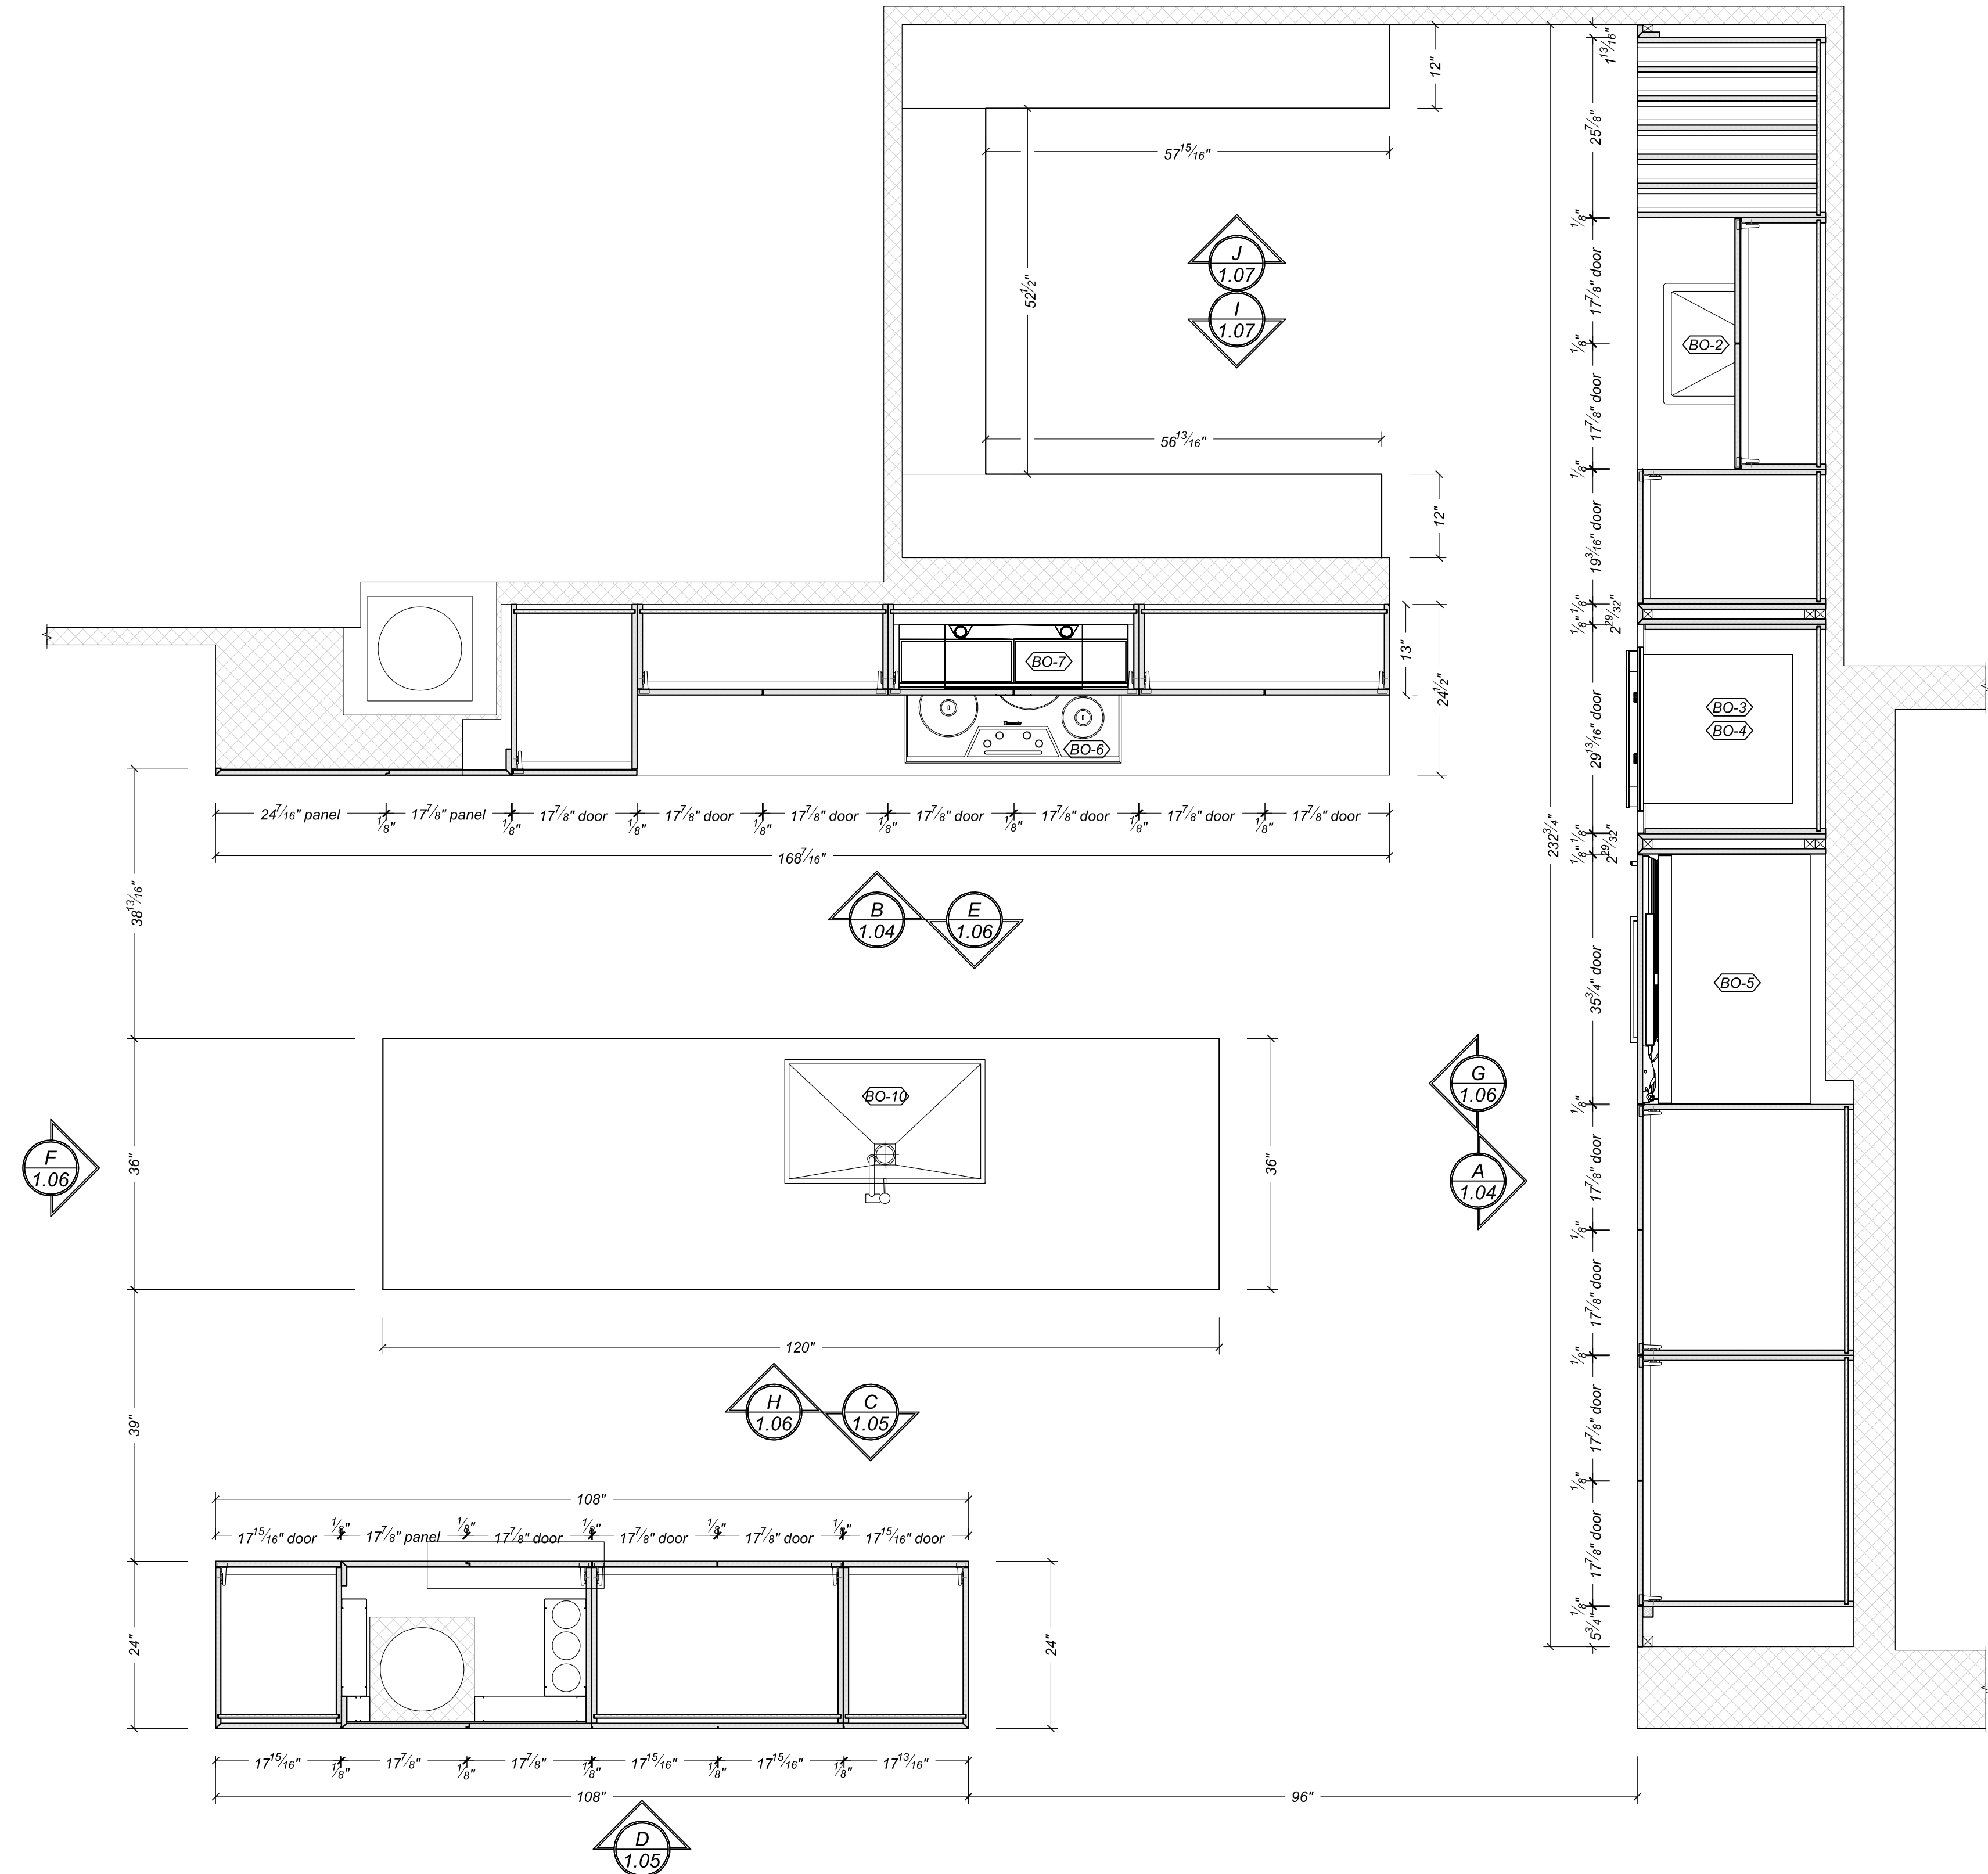

SECTION
P3 PLAN @ KITCHEN & PANTRY
SCALE: 3/4"=1'-0"

COMPANY'S LOGO

MATERIALS

- PLYWOOD
- MDF
- SOLID WOOD
- MISCELLANEOUS
- WALL

FINISHES

- WD-1 WHITE MATTE LACQUER EXTERIOR
- WD-2 SHINNOKI SAND ASH EXTERIOR
- SS-1 CEASEARSTONE
- INT-1 CLEAR MAPLE INTERIOR

HARDWARE

- H-1 Blum, CLIP top Standard Hinge 120° Unsprung, INSERTA 70T5590BTL
- H-2 Blum TIP-ON Adapter Plate: TIP-ON Long 955A1004 and TIP-ON Short 955.1004
- H-3 Drawer Slides: TANDEM PLUS Set, Full Extension, Tip-on mechanism included
- H-4 Shelf Support Custom Metal Bracket
- H-5 U-channel, color - TBD

BY OTHERS

- BO-1 Sub zero Wine Storage 424G-O
- BO-2 Sink Franke Planar Zero 210 44 Faucet - TBD
- BO-3 Miele Convection Oven H 6280 BP
- BO-4 Miele Pureline Speed Oven H 6200 BM
- BO-5 Miele 36" Fully Integrated Refrigerator KF 19.3
- BO-6 Thermador 30" Masterpiece Induction Cooktop CIT304KM
- BO-7 Miele Built-In Hood DA 3490
- BO-8 Fireplace - TBD
- BO-9 Miele Futura Classic Plus Dishwasher G 4975 SCVI
- BO-10 Sink Franke Planar 8 Series, Pex 110-28 Faucet - TBD

CLIENT'S ADDRESS

ROOM: KITCHEN & PANTRY

N	DATE	DRAWN BY	FOR APPROVAL/REVISION
1.	05/20/2016	GDI Engineering	FOR APPROVAL

SCALE: AS NOTED @ ARCH D
DWG #: 1.03

COMPANY'S LOGO

MATERIALS

- PLYWOOD
- MDF
- SOLID WOOD
- MISCELLANEOUS
- WALL

FINISHES

- WD-1 WHITE MATTE LACQUER EXTERIOR
- WD-2 SHINNOKI SAND ASH EXTERIOR
- SS-1 CEASEARSTONE
- INT-1 CLEAR MAPLE INTERIOR

HARDWARE

- H-1 Blum, CLIP top Standard Hinge 120°
Unsprung, INSERTA 70T5590BTL
- H-2 Blum TIP-ON Adapter Plate: TIP-ON Long
955A1004 and TIP-ON Short 955.1004
- H-3 Drawer Slides: TANDEM PLUS Set, Full
Extension, Tip-on mechanism included
- H-4 Shelf Support Custom Metal Bracket
- H-5 U-channel, color - TBD

BY OTHERS

- BO-1 Sub zero Wine Storage 424G-O
- BO-2 Sink Franke Planar Zero 210 44
Faucet - TBD
- BO-3 Miele Convection Oven H 6280 BP
- BO-4 Miele Pureline Speed Oven H 6200 BM
- BO-5 Miele 36" Fully Integrated Refrigerator
KF 19.3
- BO-6 Thermador 30" Masterpiece Induction
Cooktop CIT304KM
- BO-7 Miele Built-In Hood DA 3490
- BO-8 Fireplace - TBD
- BO-9 Miele Futura Classic Plus Dishwasher
G 4975 SCVI
- BO-10 Sink Franke Planar 8 Series, Pex 110-28
Faucet - TBD

CLIENT'S ADDRESS


ROOM: KITCHEN & PANTRY

N	DATE	DRAWN BY	FOR APPROVAL/REVISION
1.	05/20/2016	GDI Engineering	FOR APPROVAL


SCALE: AS NOTED

@ ARCH D

DWG #: 1.04

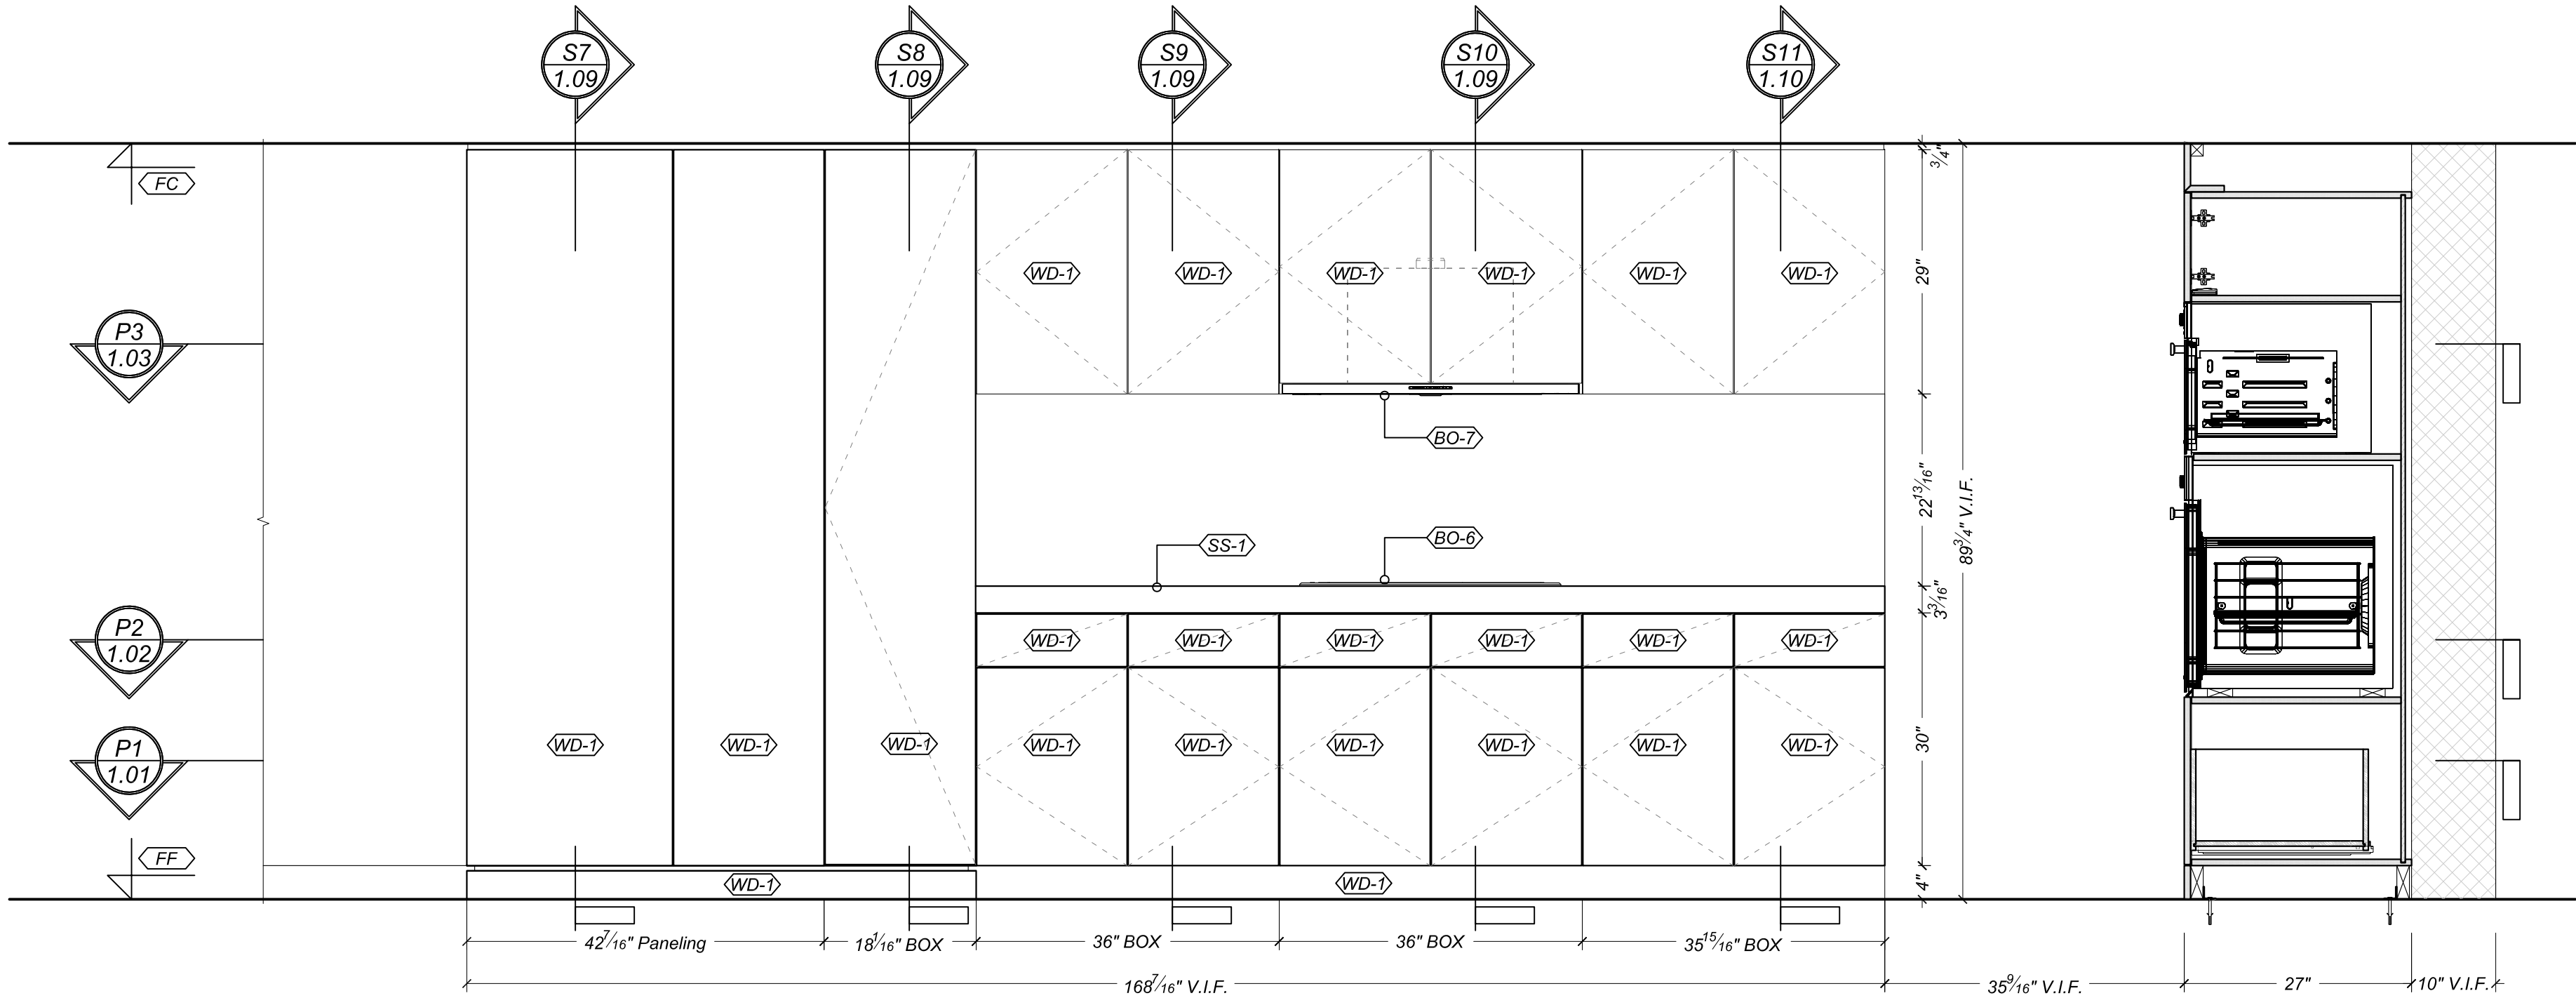

FRONT
ELEVATION @ KITCHEN
SCALE: 3/4"=1'-0"

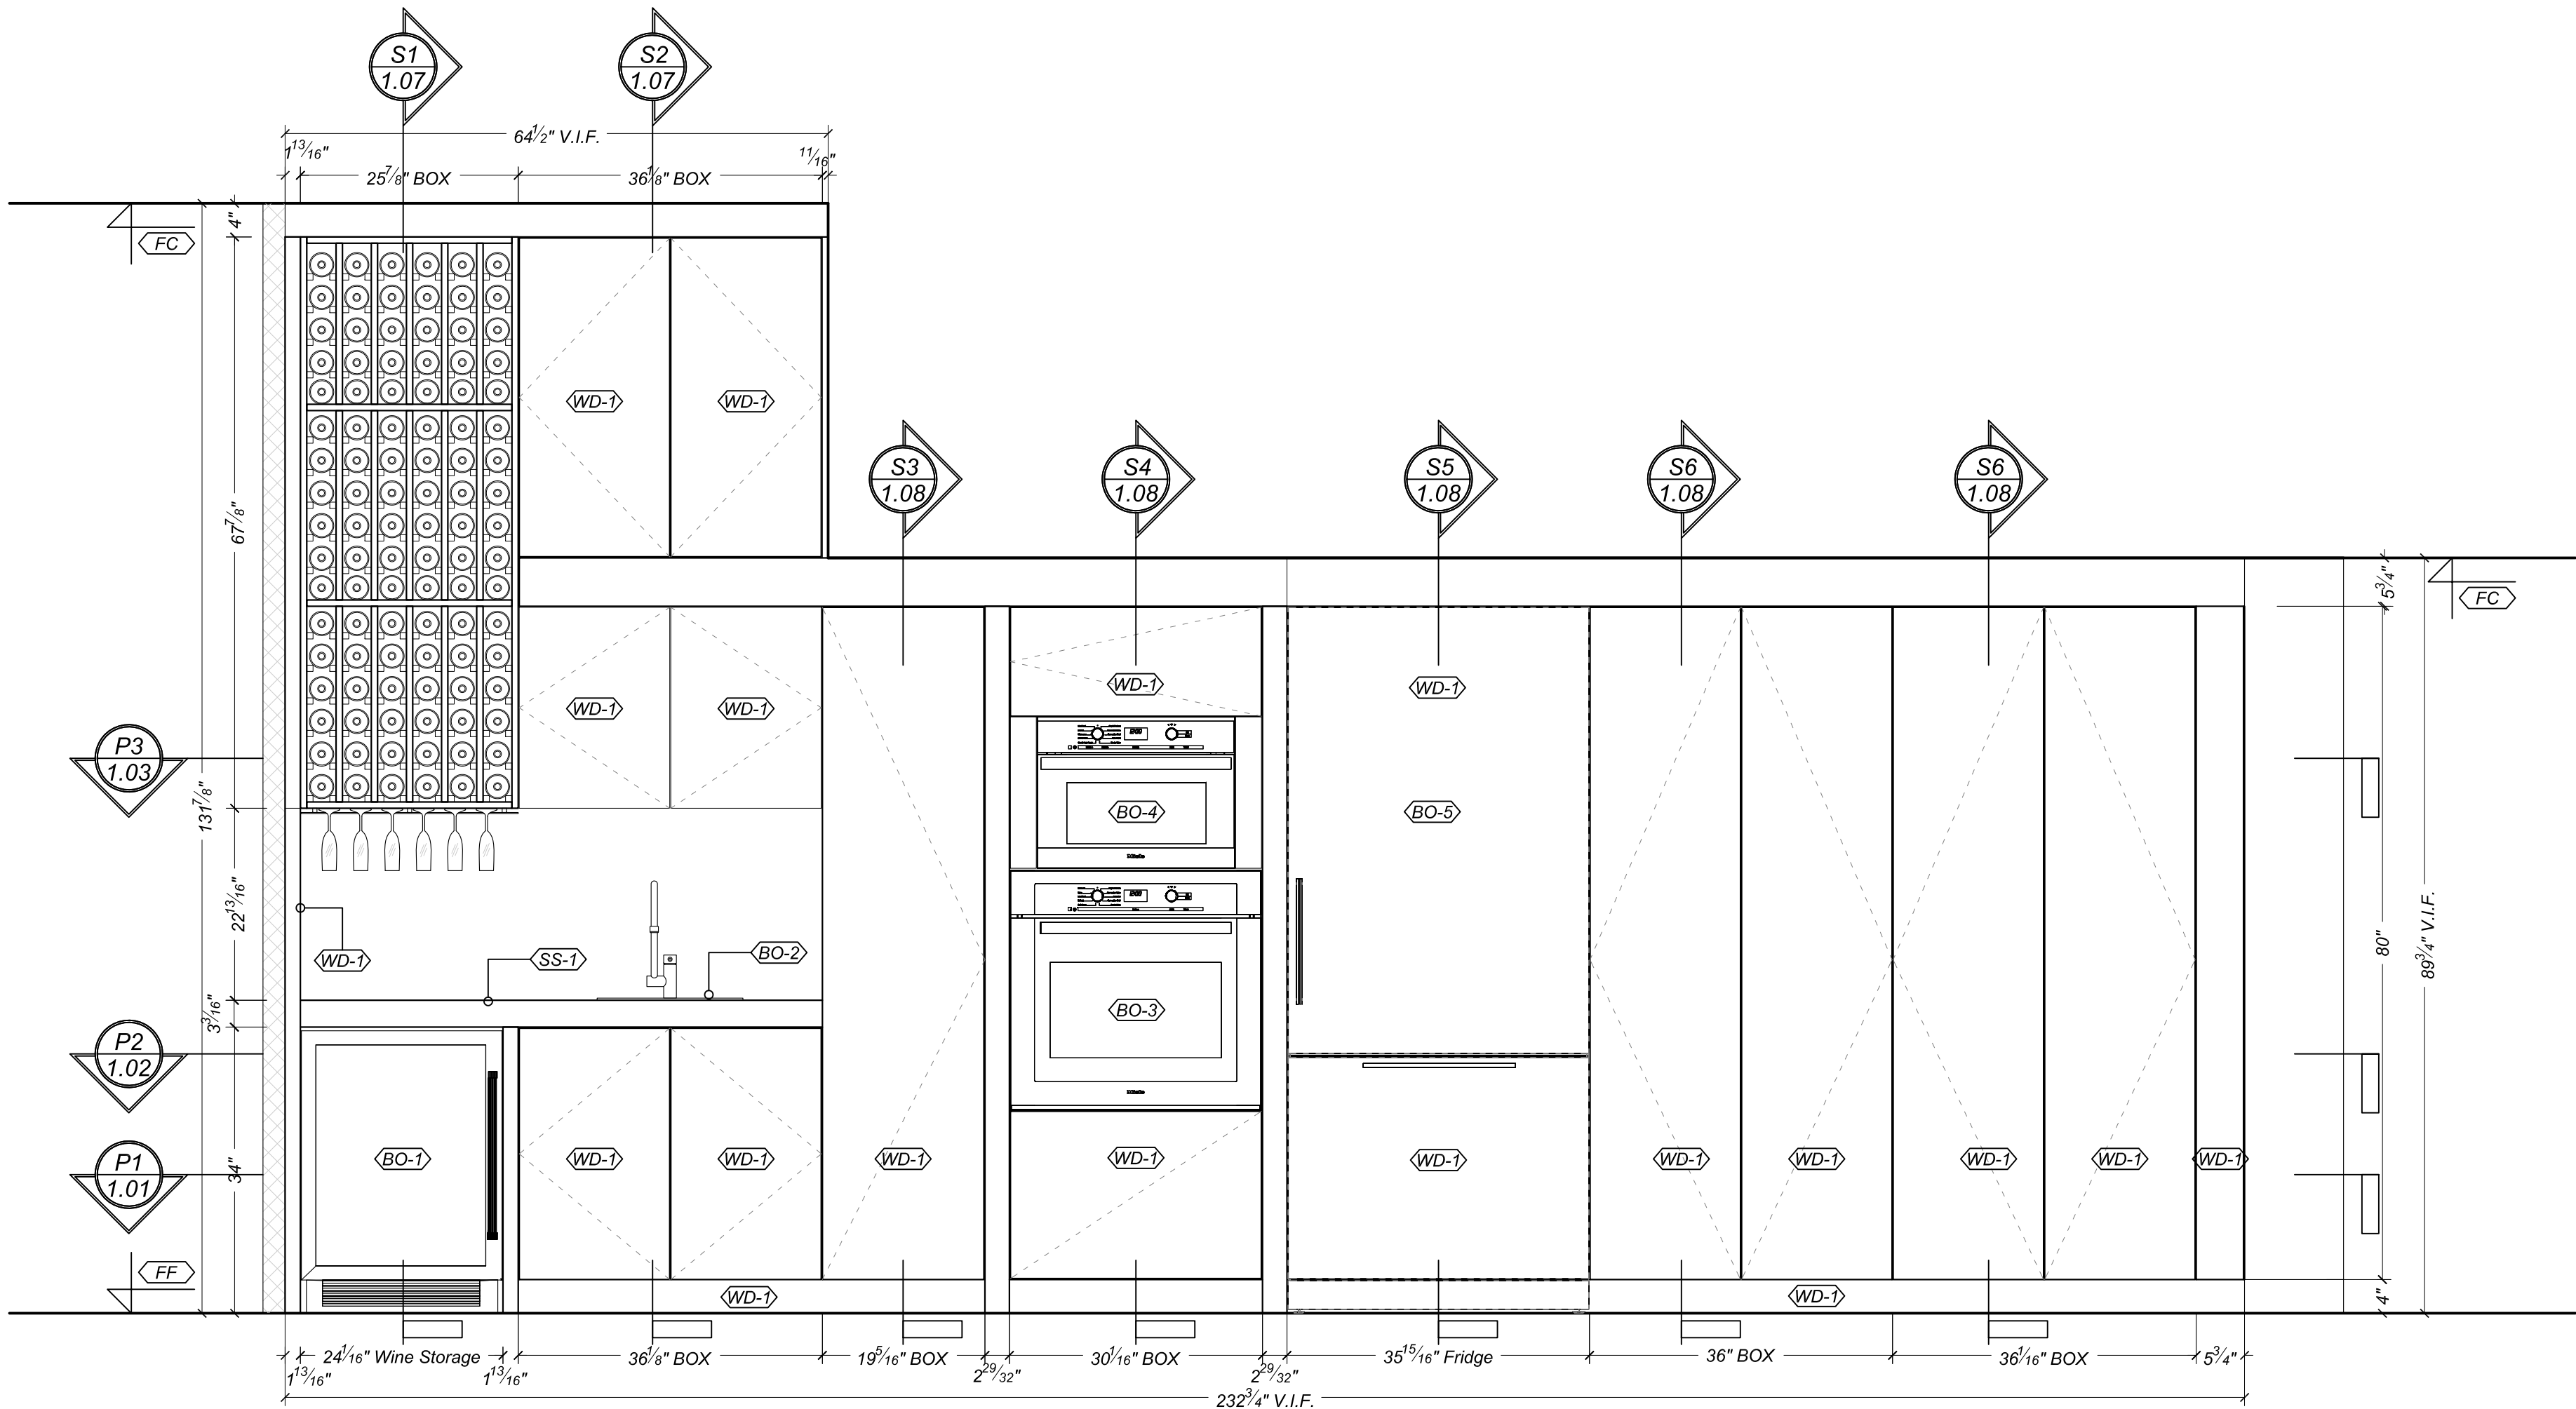

FRONT
ELEVATION @ KITCHEN & PANTRY
SCALE: 3/4"=1'-0"

COMPANY'S LOGO

MATERIALS

- PLYWOOD
- MDF
- SOLID WOOD
- MISCELLANEOUS
- WALL

FINISHES

- WD-1 WHITE MATTE LACQUER EXTERIOR
- WD-2 SHINNOKI SAND ASH EXTERIOR
- SS-1 CEASEARSTONE
- INT-1 CLEAR MAPLE INTERIOR

HARDWARE

- H-1 Blum, CLIP top Standard Hinge 120°
Unsprung, INSERTA 70T5590BTL
- H-2 Blum TIP-ON Adapter Plate: TIP-ON Long
955A1004 and TIP-ON Short 955.1004
- H-3 Drawer Slides: TANDEM PLUS Set, Full
Extension, Tip-on mechanism included
- H-4 Shelf Support Custom Metal Bracket
- H-5 U-channel, color - TBD

BY OTHERS

- BO-1 Sub zero Wine Storage 424G-O
- BO-2 Sink Franke Planar Zero 210 44
Faucet - TBD
- BO-3 Miele Convection Oven H 6280 BP
- BO-4 Miele Pureline Speed Oven H 6200 BM
- BO-5 Miele 36" Fully Integrated Refrigerator
KF 19.3
- BO-6 Thermador 30" Masterpiece Induction
Cooktop CIT304KM
- BO-7 Miele Built-In Hood DA 3490
- BO-8 Fireplace - TBD
- BO-9 Miele Futura Classic Plus Dishwasher
G 4975 SCVI
- BO-10 Sink Franke Planar 8 Series, Pex 110-28
Faucet - TBD


CLIENT'S ADDRESS

ROOM: KITCHEN & PANTRY


N	DATE	DRAWN BY	FOR APPROVAL/REVISION
1.	05/20/2016	GDI Engineering	FOR APPROVAL

SCALE: AS NOTED @ ARCH D

DWG #: 1.05

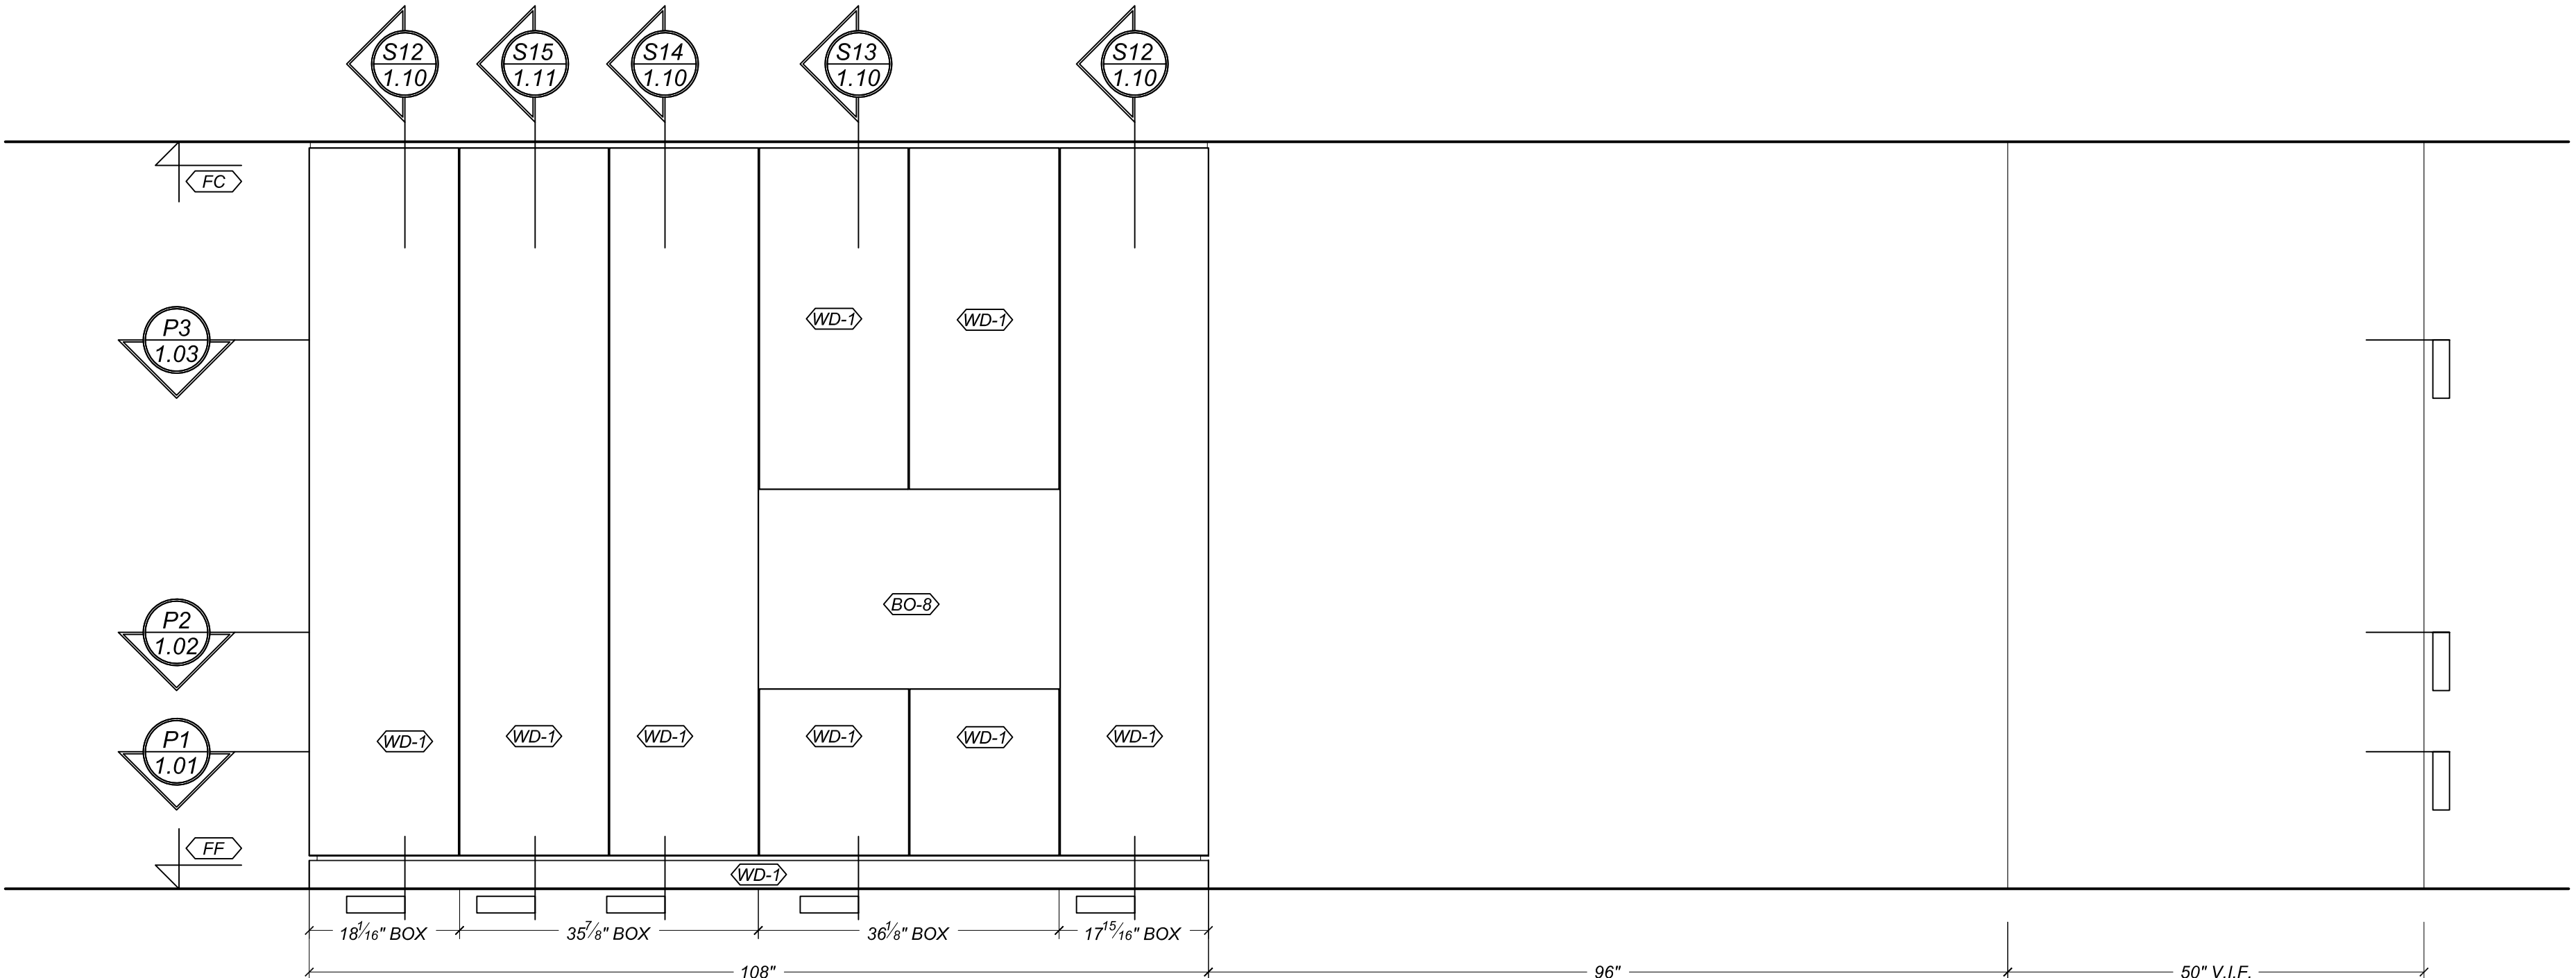

FRONT
ELEVATION @ KITCHEN
SCALE: 3/4"=1'-0"

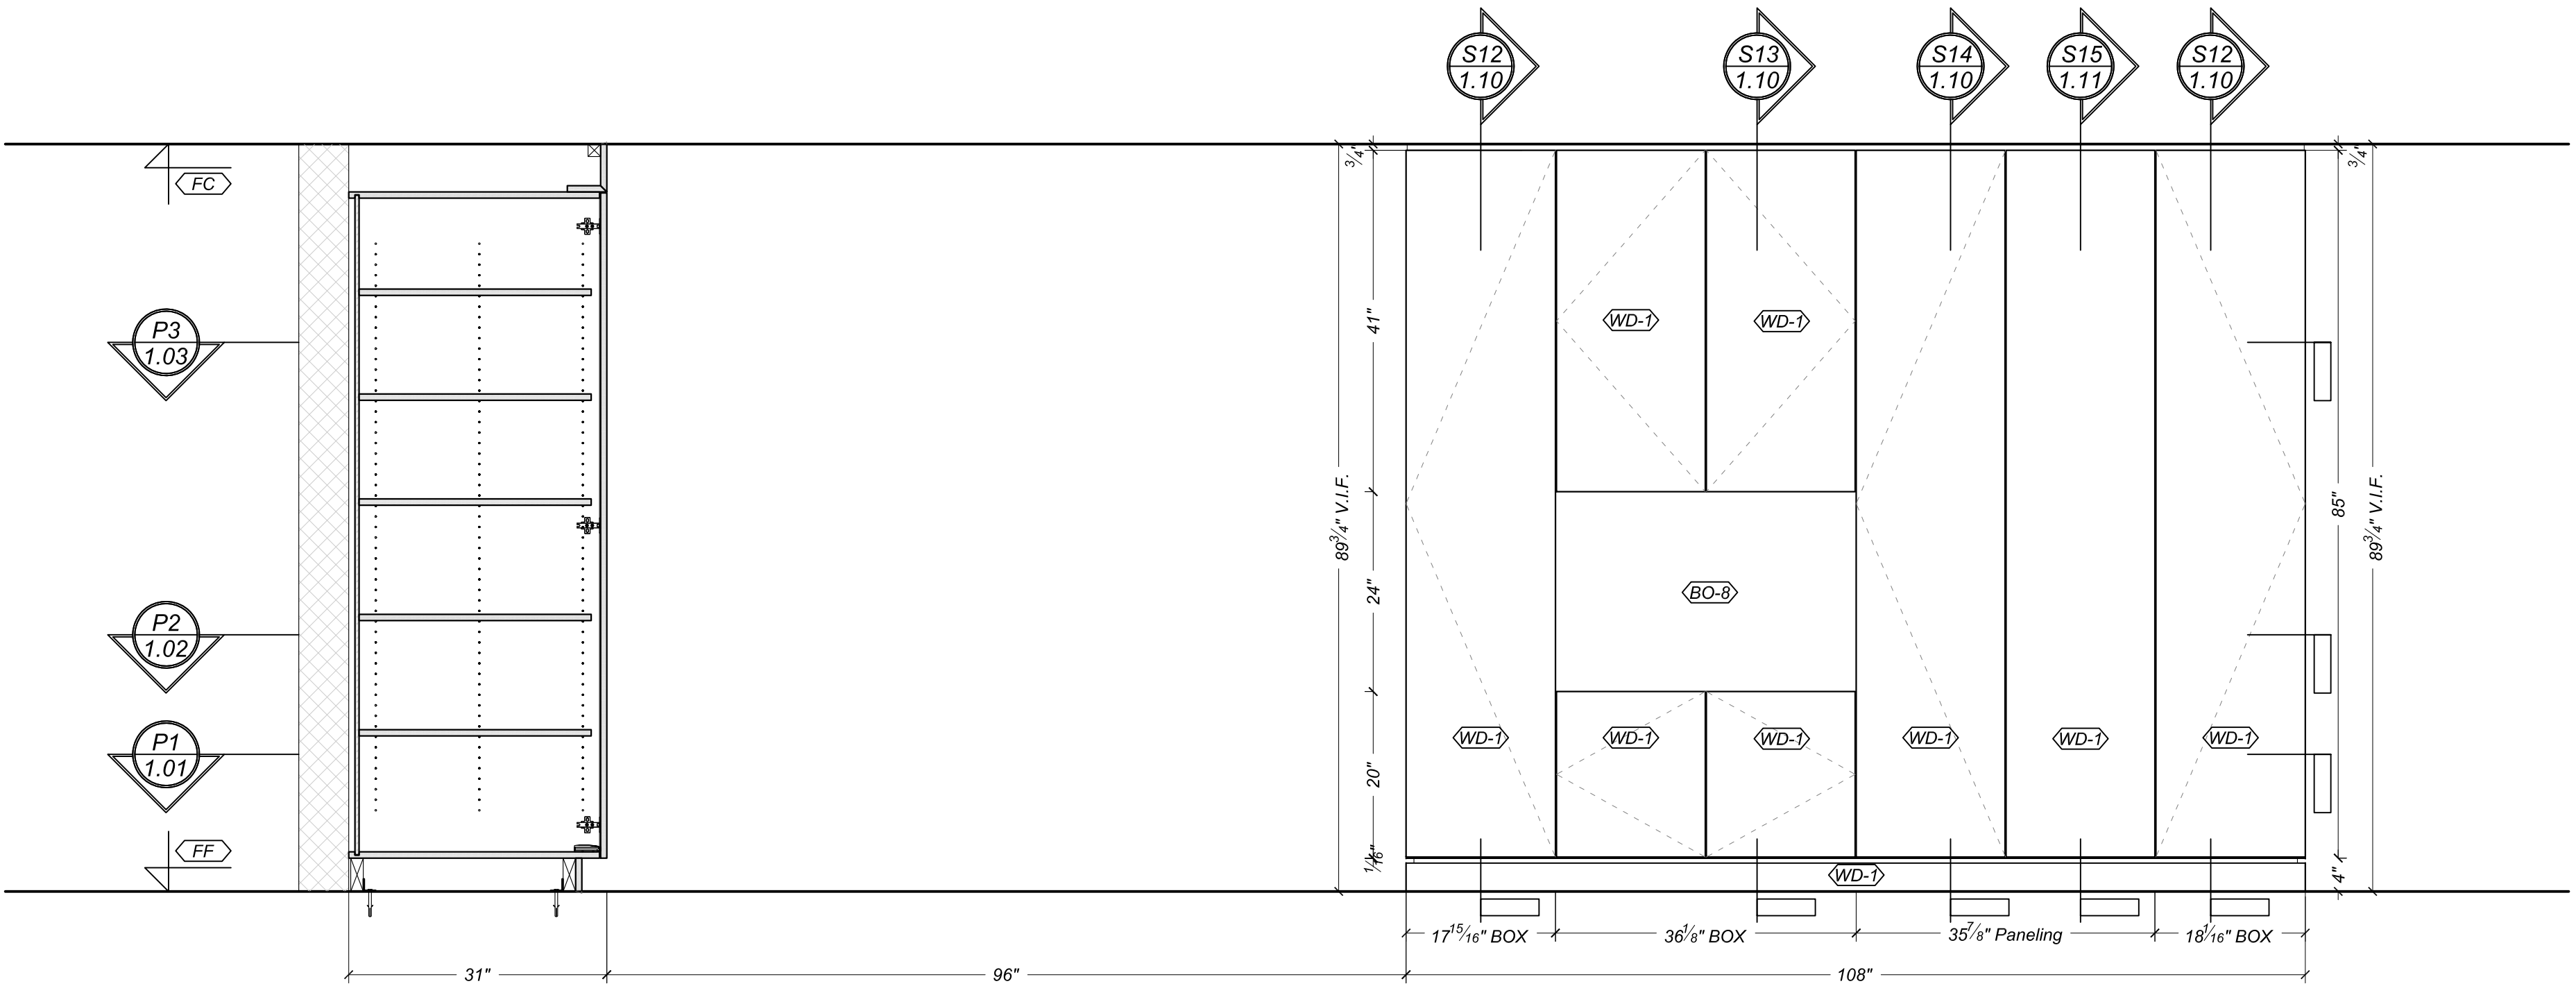

FRONT
ELEVATION @ KITCHEN
SCALE: 3/4"=1'-0"

COMPANY'S LOGO

MATERIALS

- PLYWOOD
- MDF
- SOLID WOOD
- MISCELLANEOUS
- WALL

FINISHES

- WD-1 WHITE MATTE LACQUER EXTERIOR
- WD-2 SHINNOKI SAND ASH EXTERIOR
- SS-1 CEASEARSTONE
- INT-1 CLEAR MAPLE INTERIOR

HARDWARE

- H-1 Blum, CLIP top Standard Hinge 120° Unsprung, INSERTA 70T5590BTL
- H-2 Blum TIP-ON Adapter Plate: TIP-ON Long 955A1004 and TIP-ON Short 955.1004
- H-3 Drawer Slides: TANDEM PLUS Set, Full Extension, Tip-on mechanism included
- H-4 Shelf Support Custom Metal Bracket
- H-5 U-channel, color - TBD

BY OTHERS

- BO-1 Sub zero Wine Storage 424G-O
- BO-2 Sink Franke Planar Zero 210 44 Faucet - TBD
- BO-3 Miele Convection Oven H 6280 BP
- BO-4 Miele Pureline Speed Oven H 6200 BM
- BO-5 Miele 36" Fully Integrated Refrigerator KF 19.3
- BO-6 Thermador 30" Masterpiece Induction Cooktop CIT304KM
- BO-7 Miele Built-In Hood DA 3490
- BO-8 Fireplace - TBD
- BO-9 Miele Futura Classic Plus Dishwasher G 4975 SCVI
- BO-10 Sink Franke Planar 8 Series, Pex 110-28 Faucet - TBD

CLIENT'S ADDRESS


ROOM: KITCHEN & PANTRY

N	DATE	DRAWN BY	FOR APPROVAL/REVISION
1.	05/20/2016	GDI Engineering	FOR APPROVAL


SCALE: AS NOTED

@ ARCH D


DWG #: 1.06

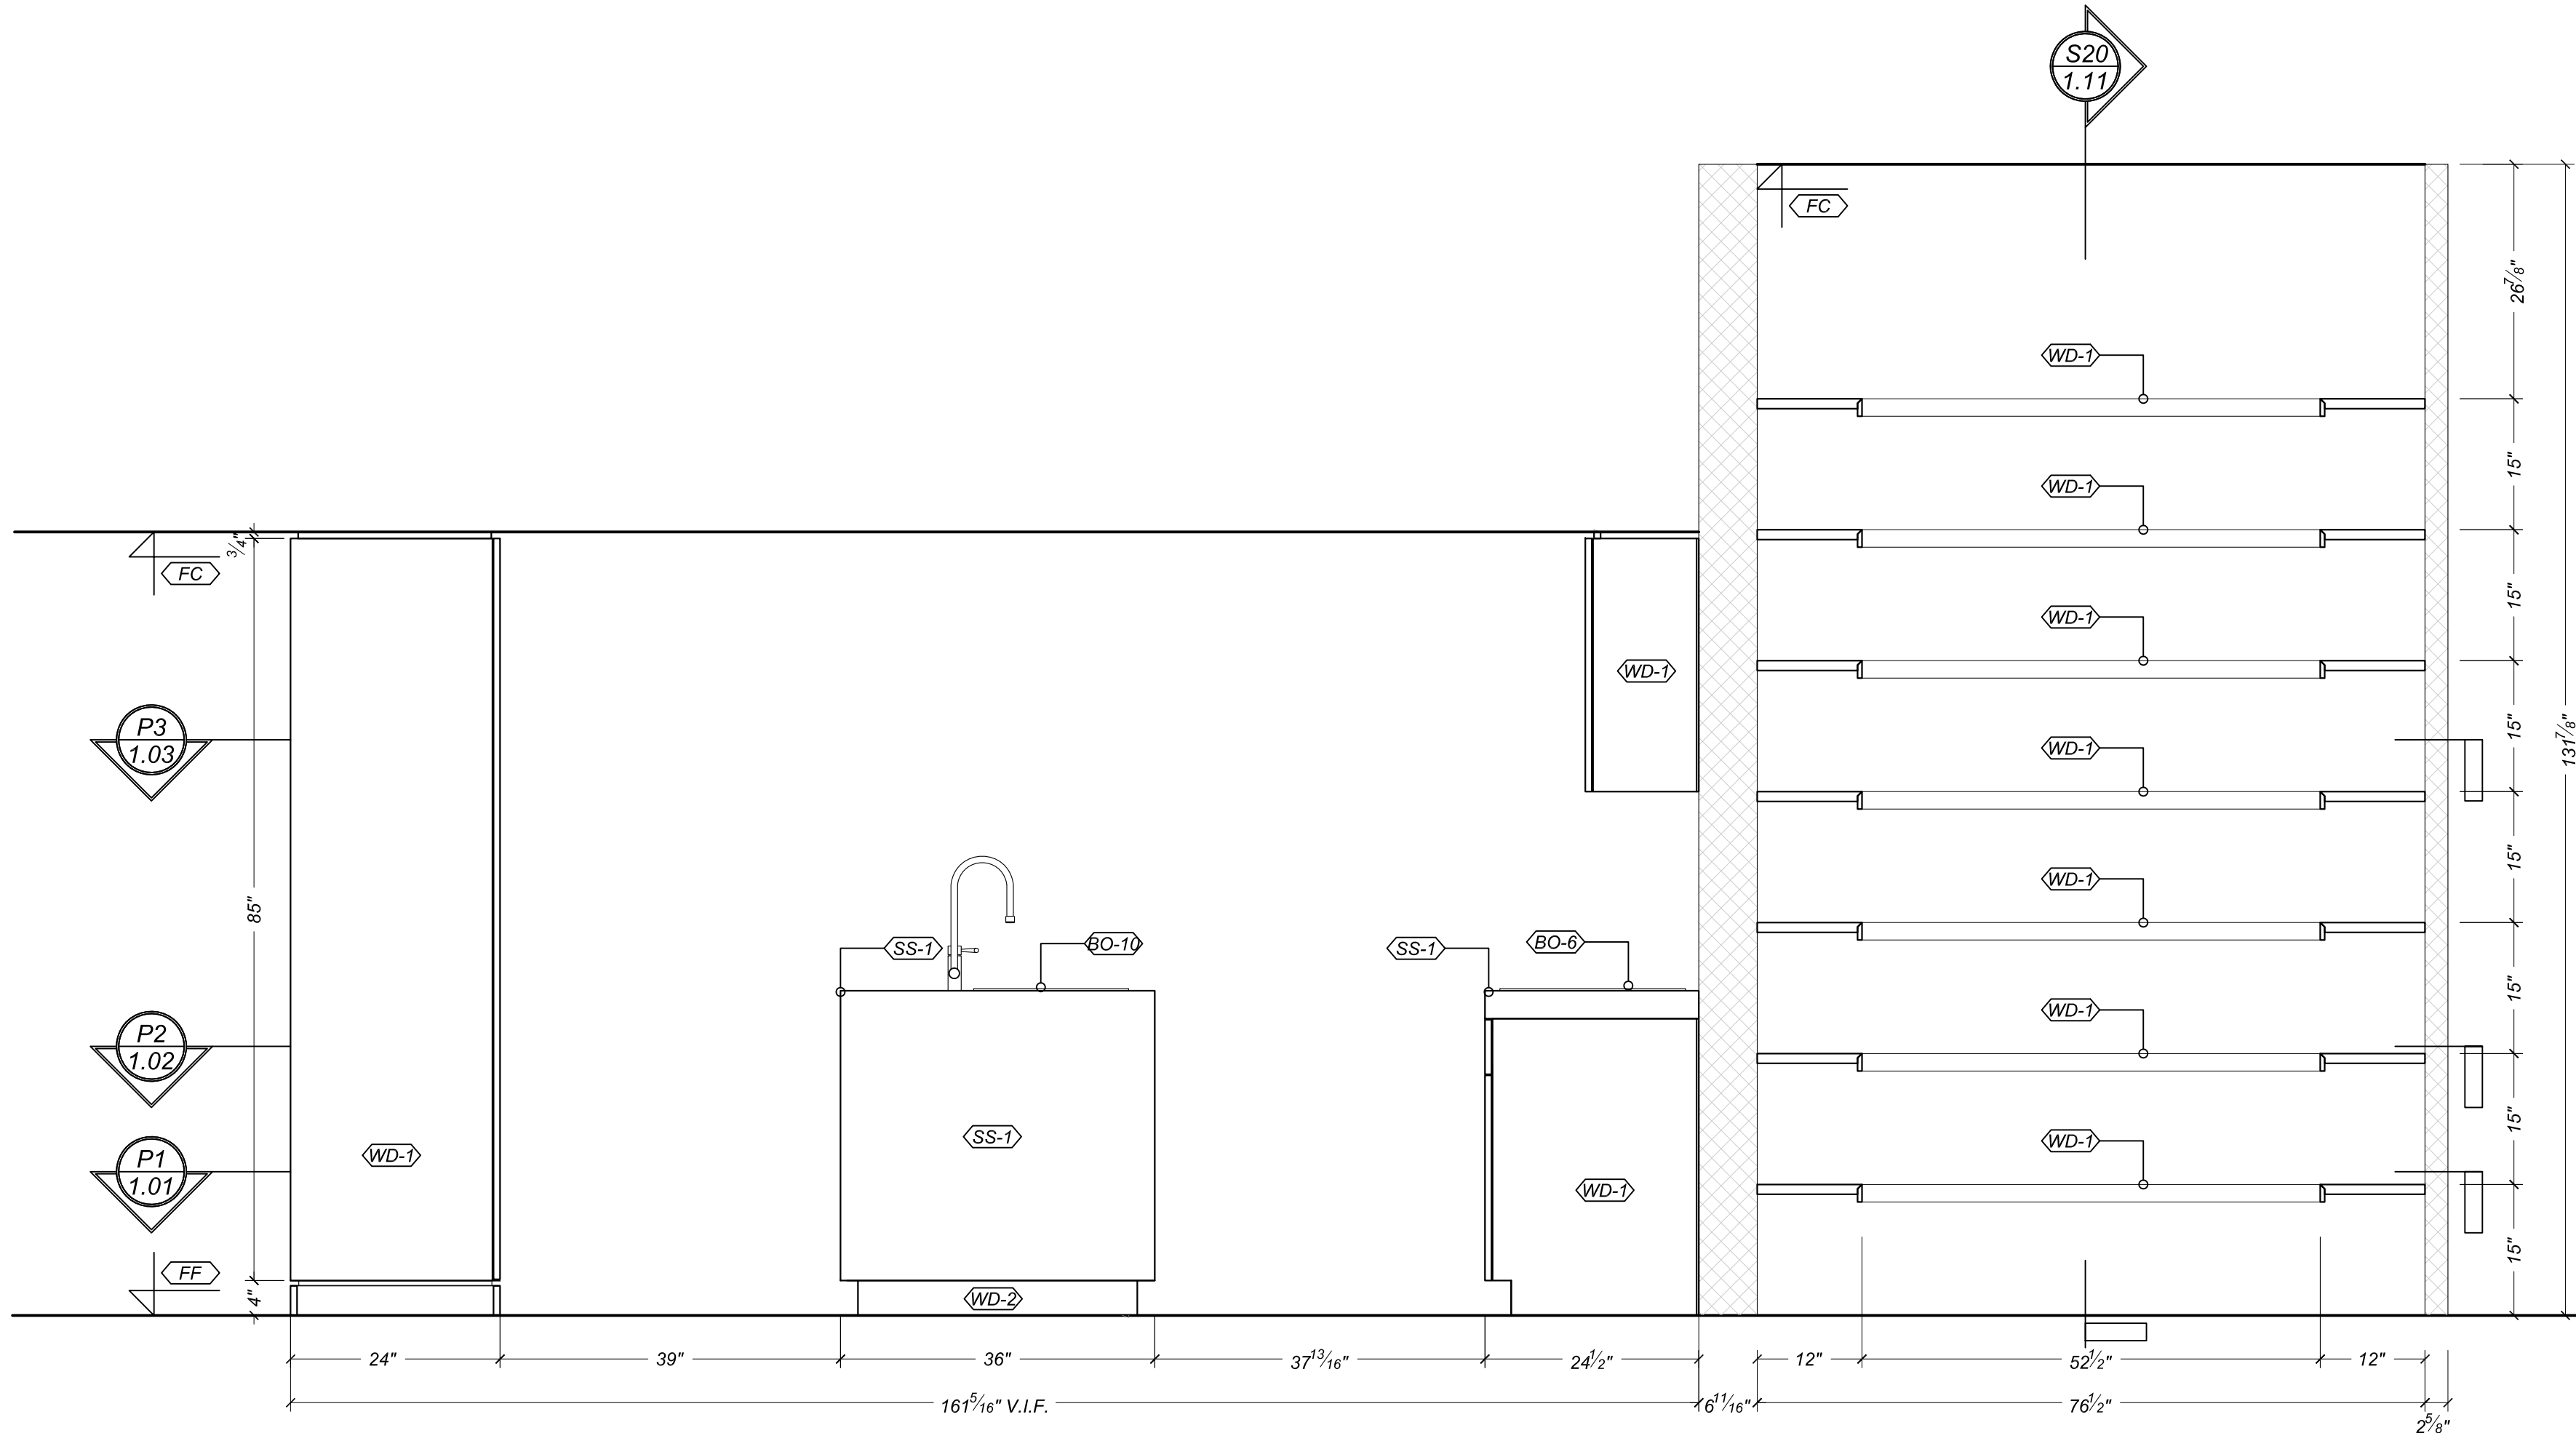

FRONT/SIDE
ELEVATION @ KITCHEN & PANTRY
SCALE: 3/4"=1'-0"




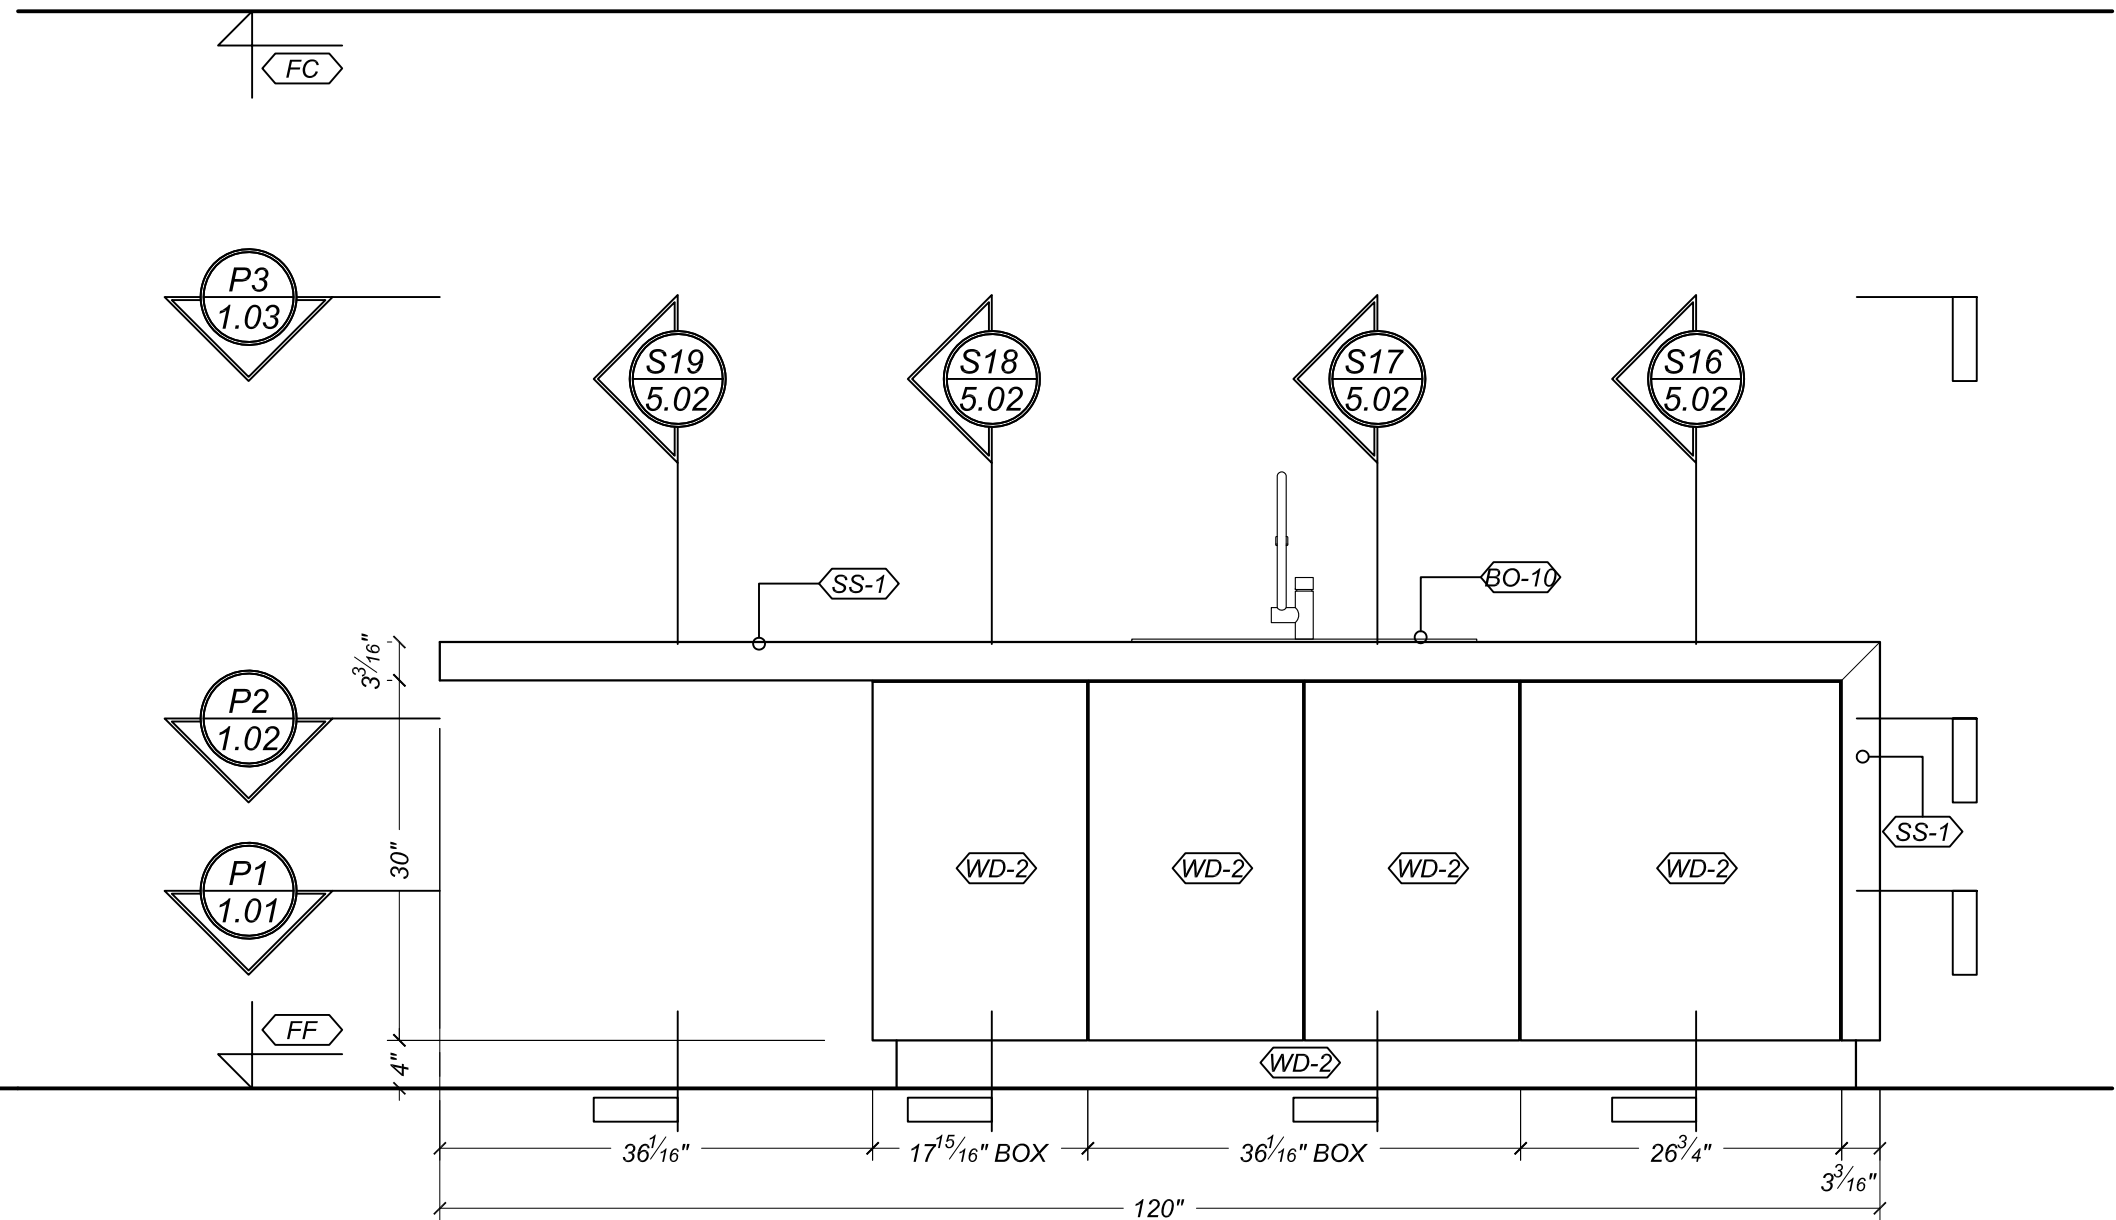


FRONT
ELEVATION @ ISLAND
SCALE: 3/4"=1'-0"

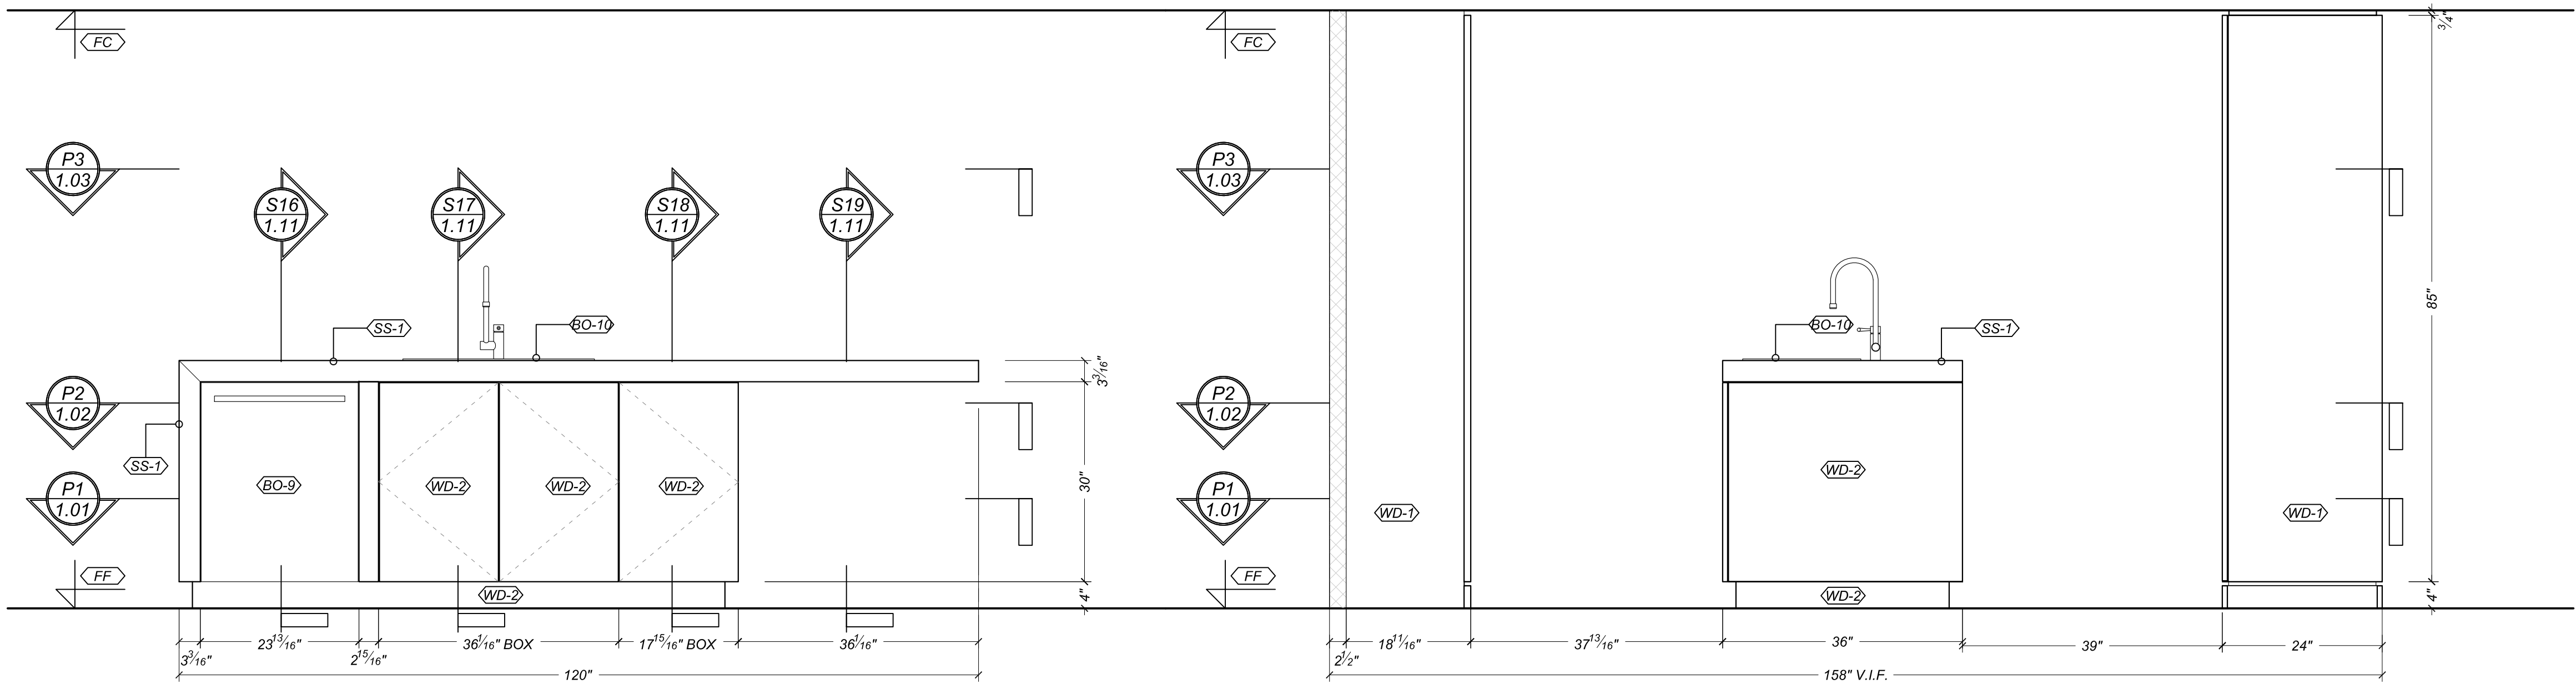

FRONT
ELEVATION @ ISLAND
SCALE: 3/4"=1'-0"

FRONT/SIDE
ELEVATION @ KITCHEN
SCALE: 3/4"=1'-0"

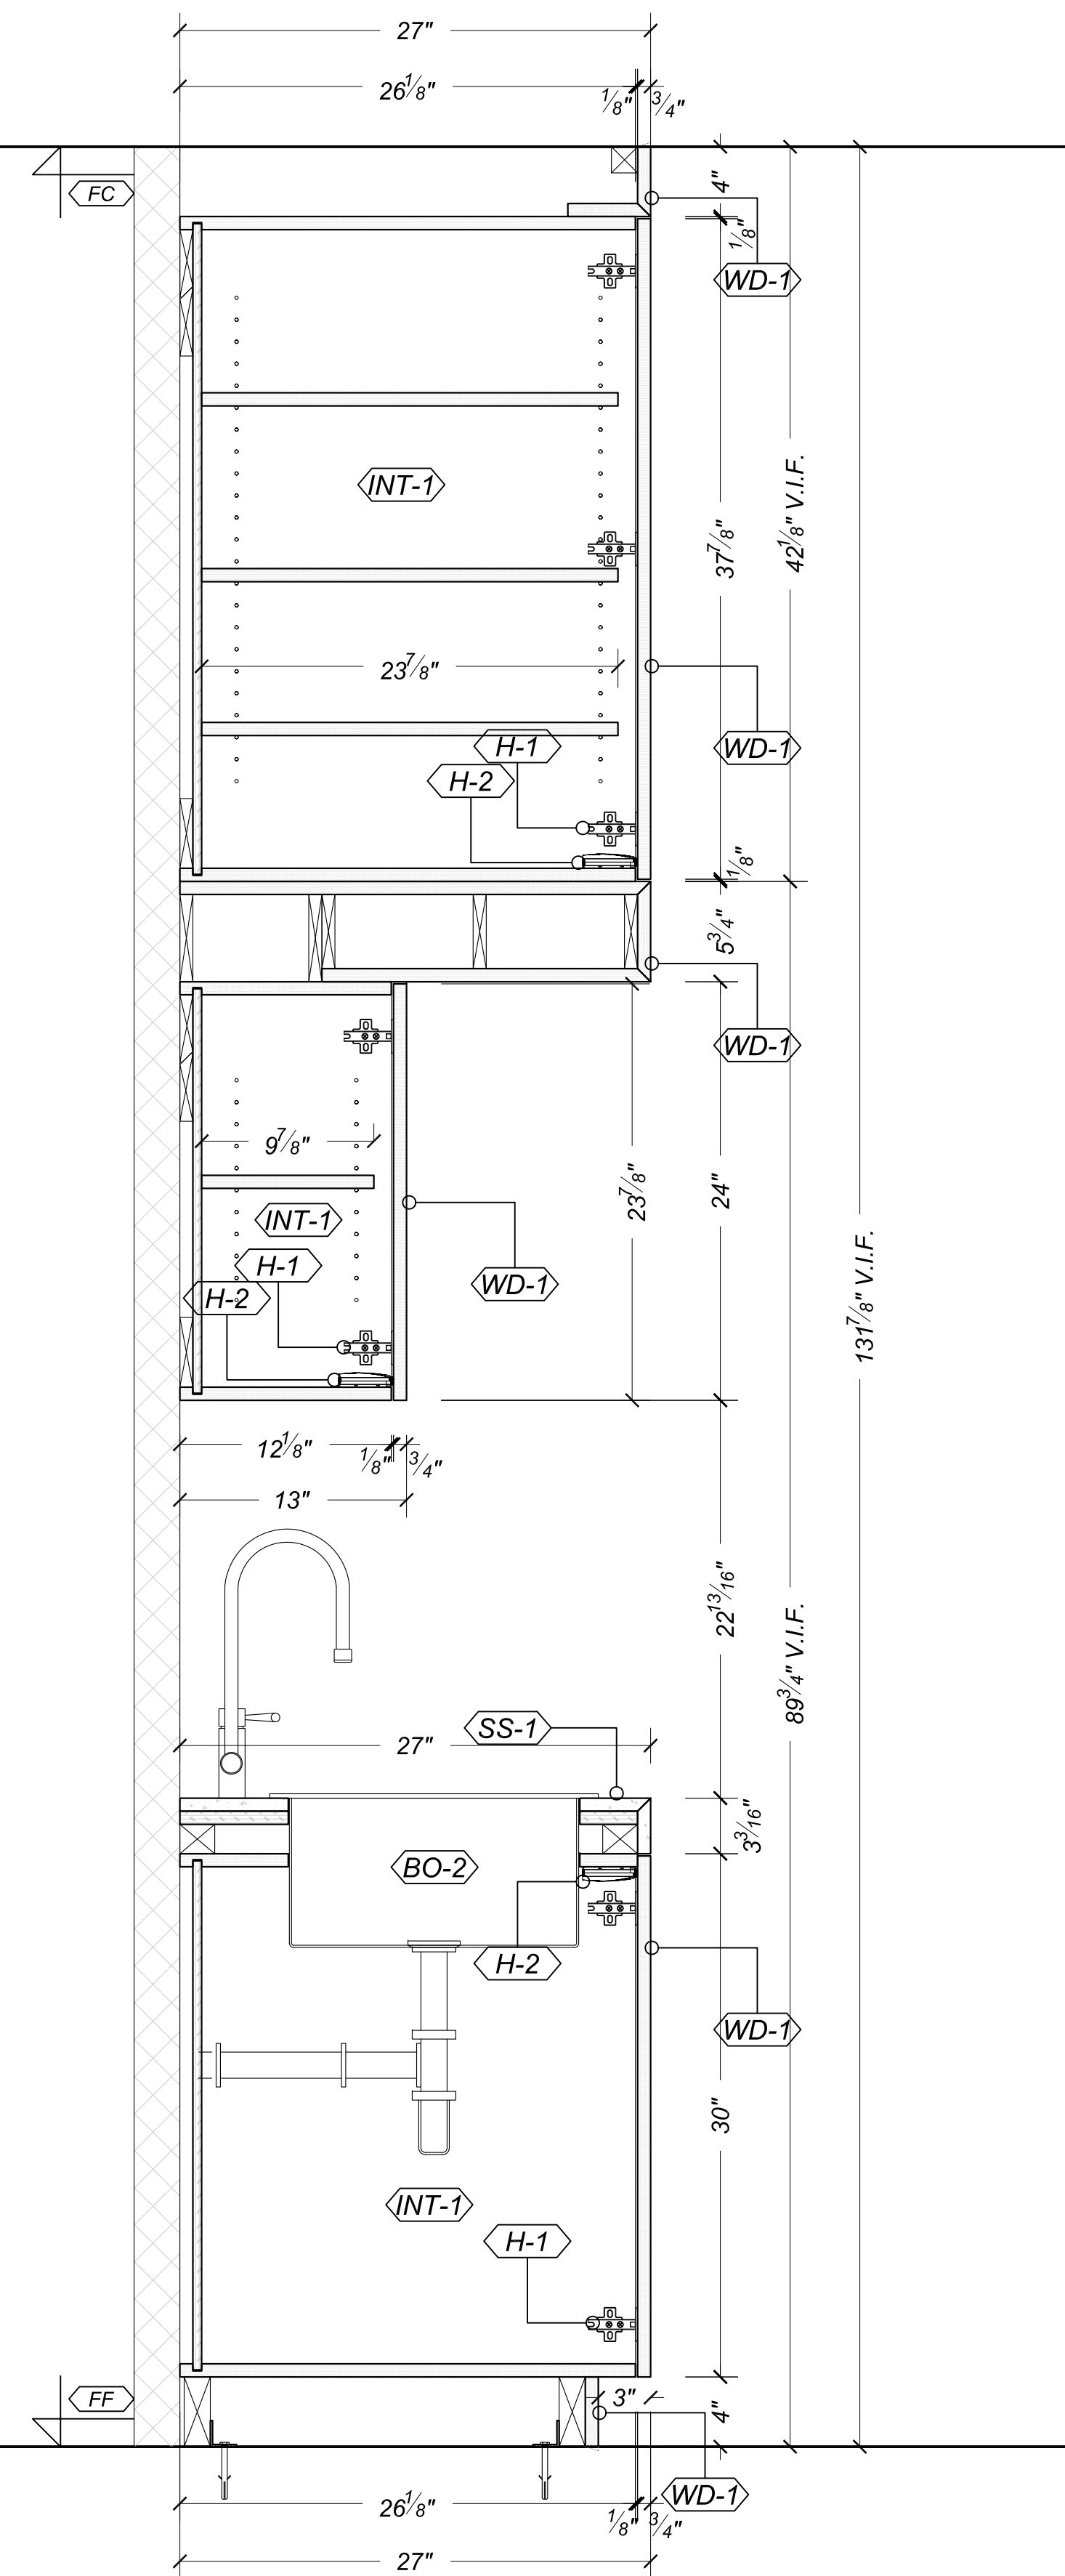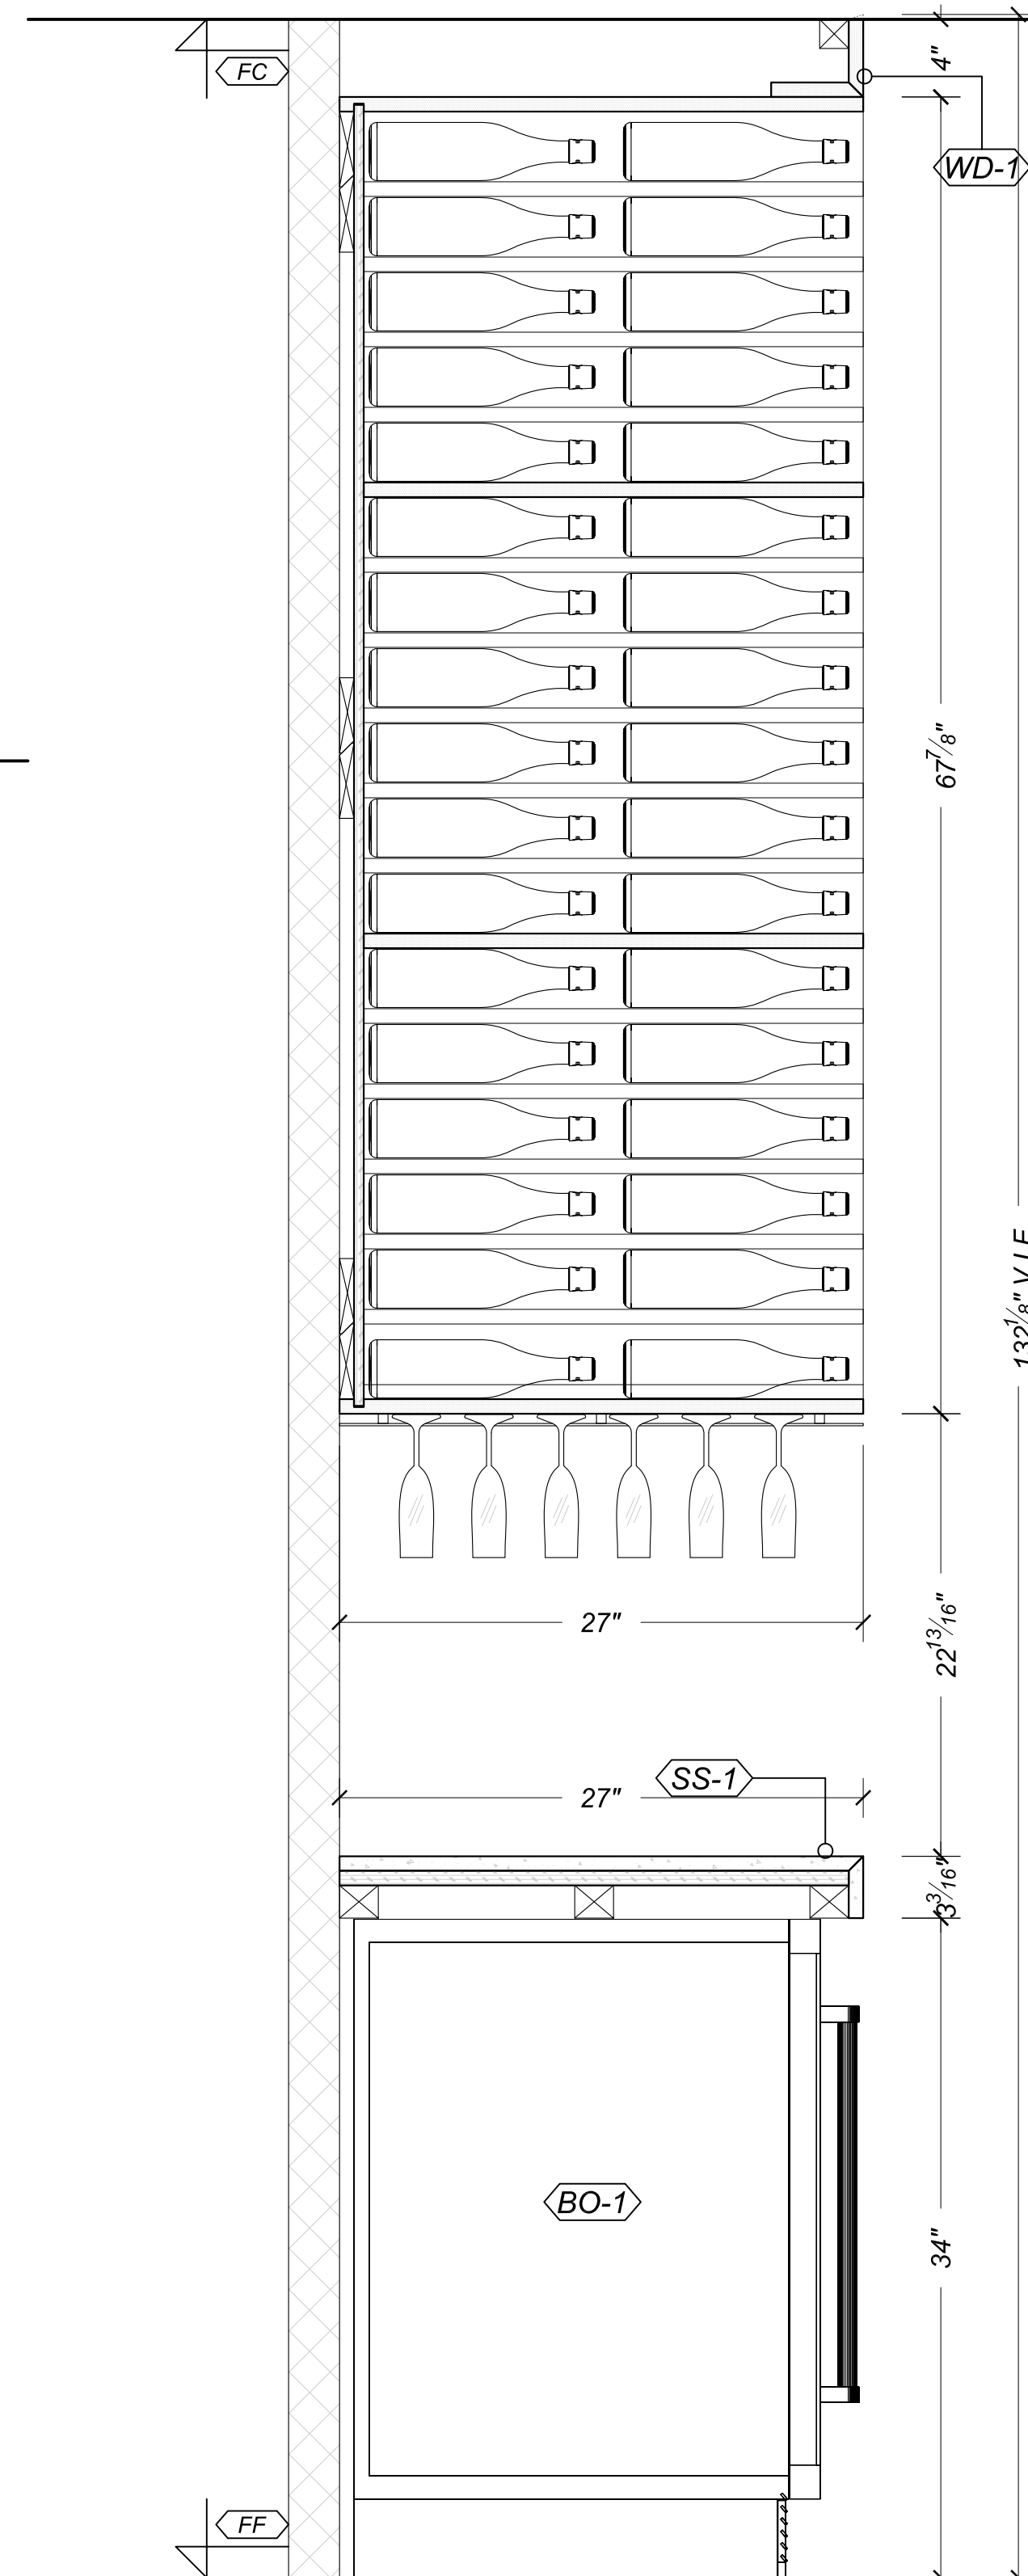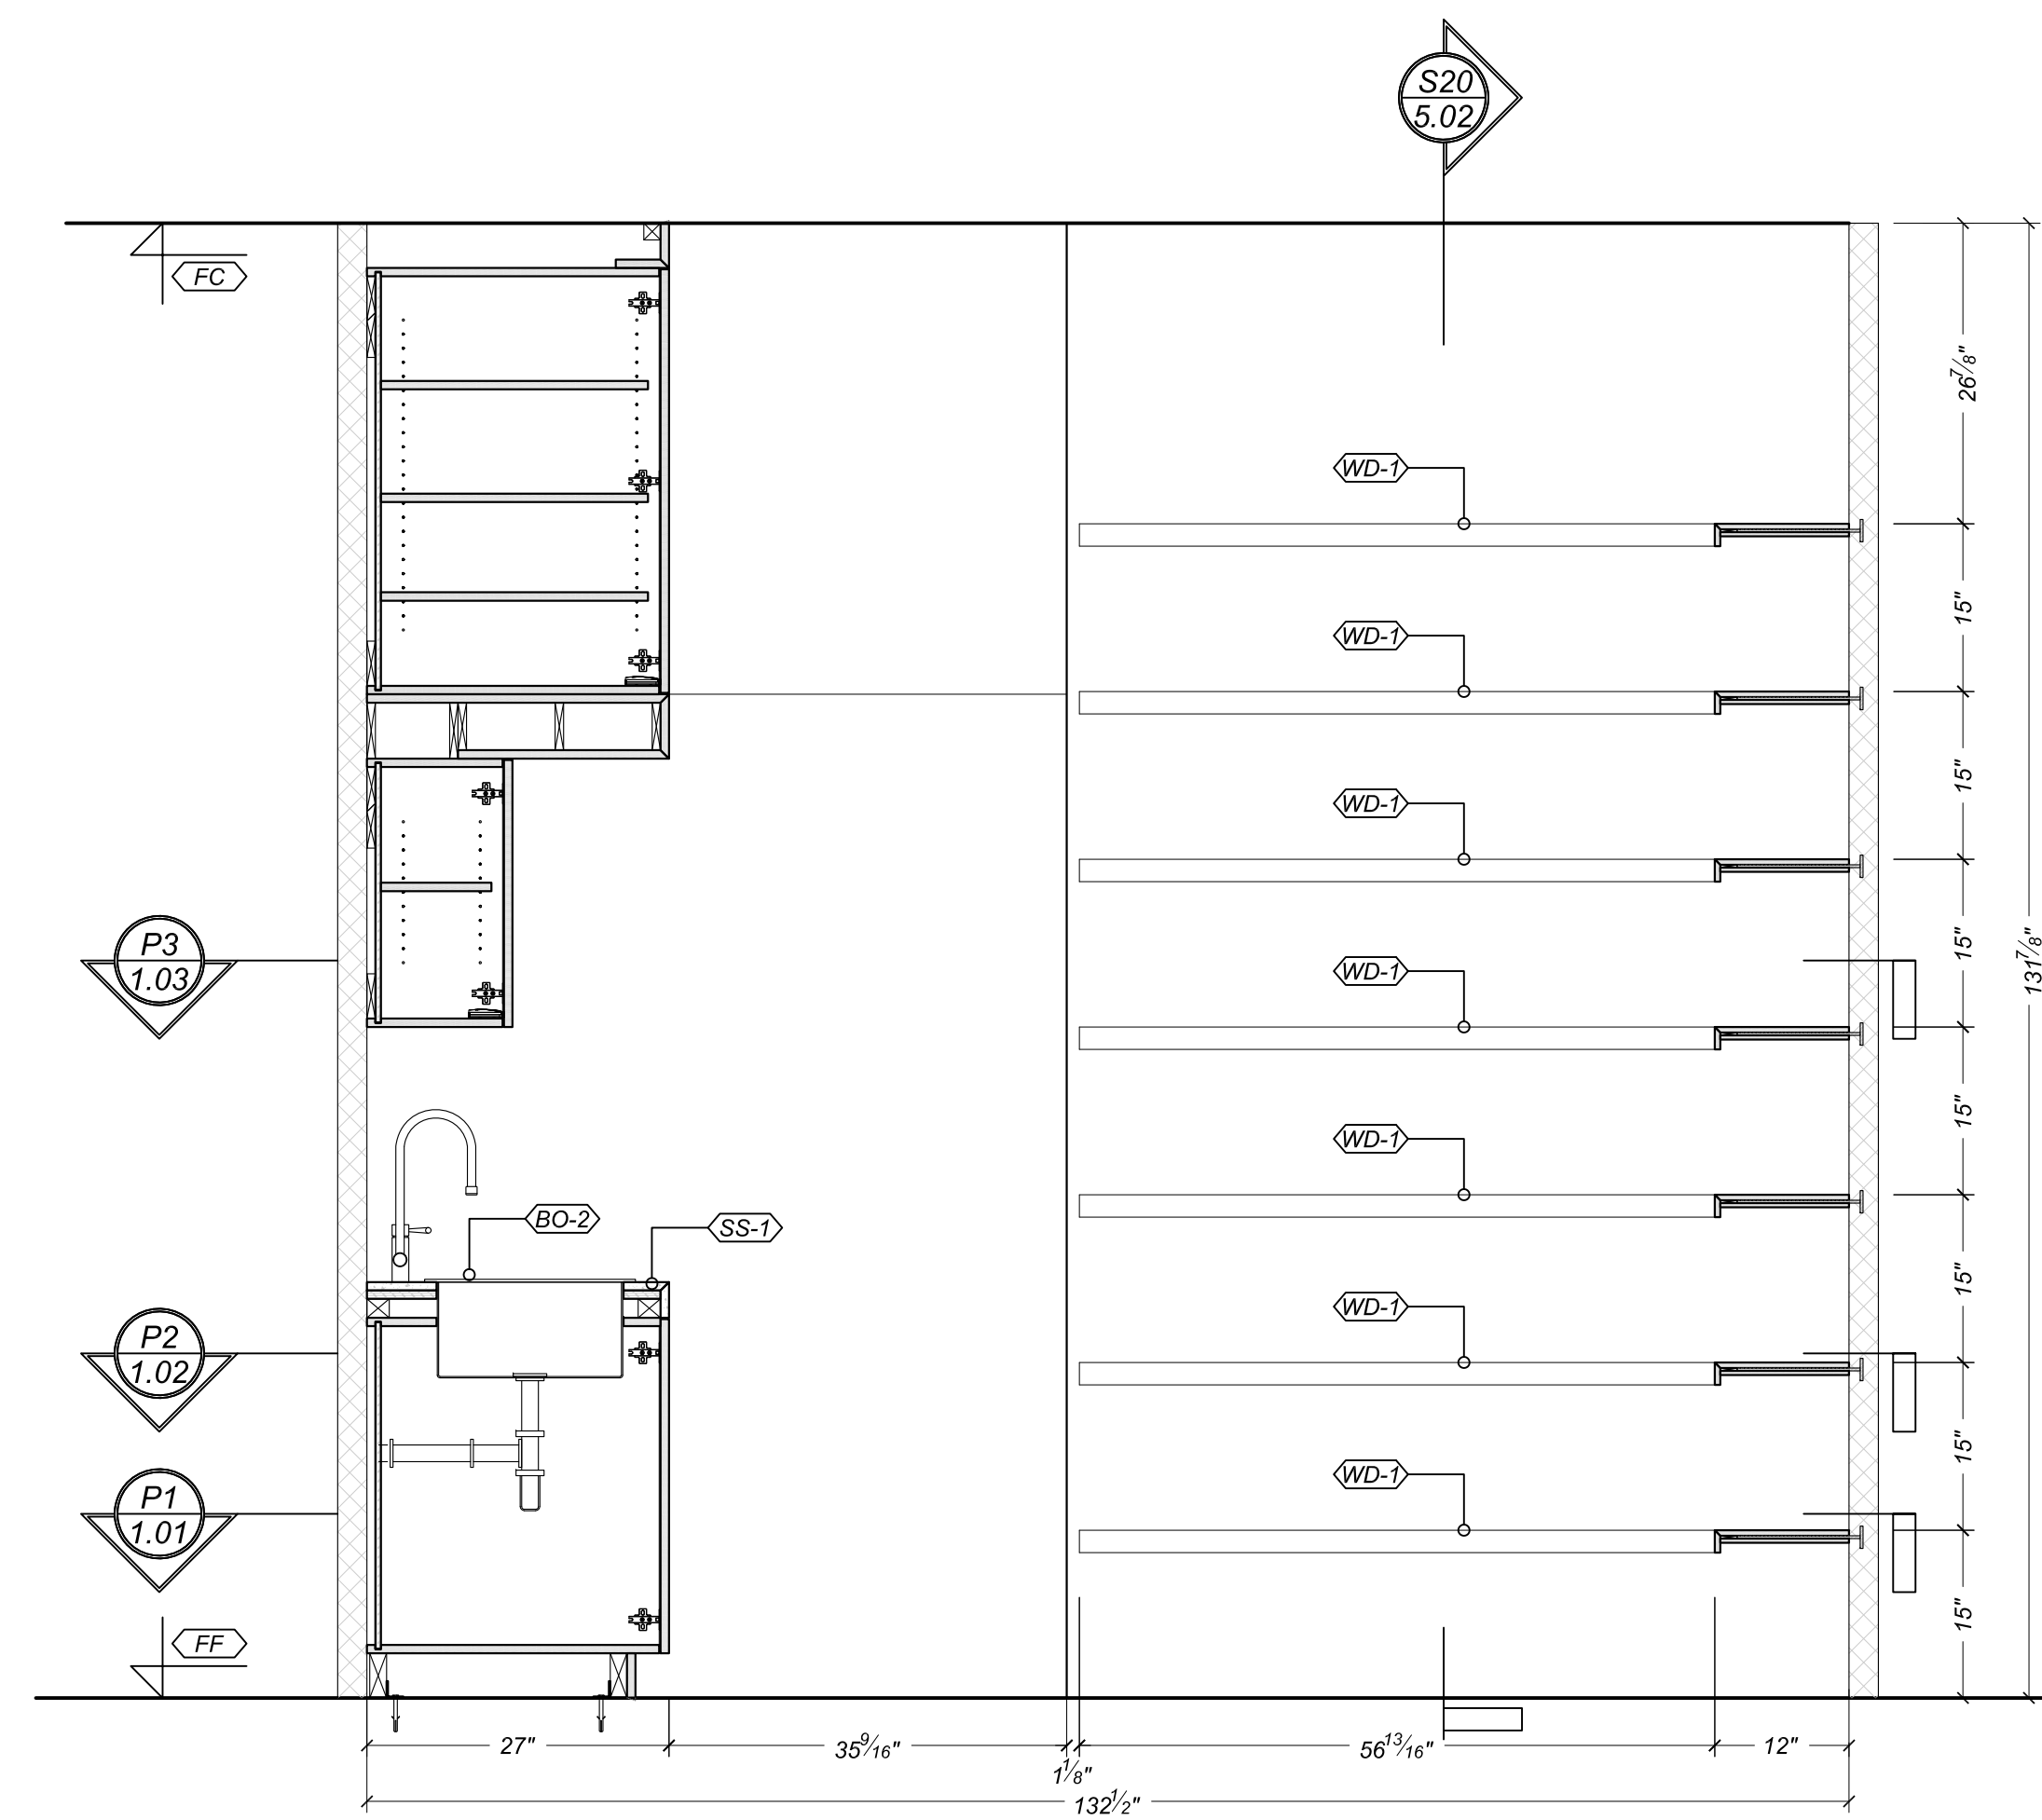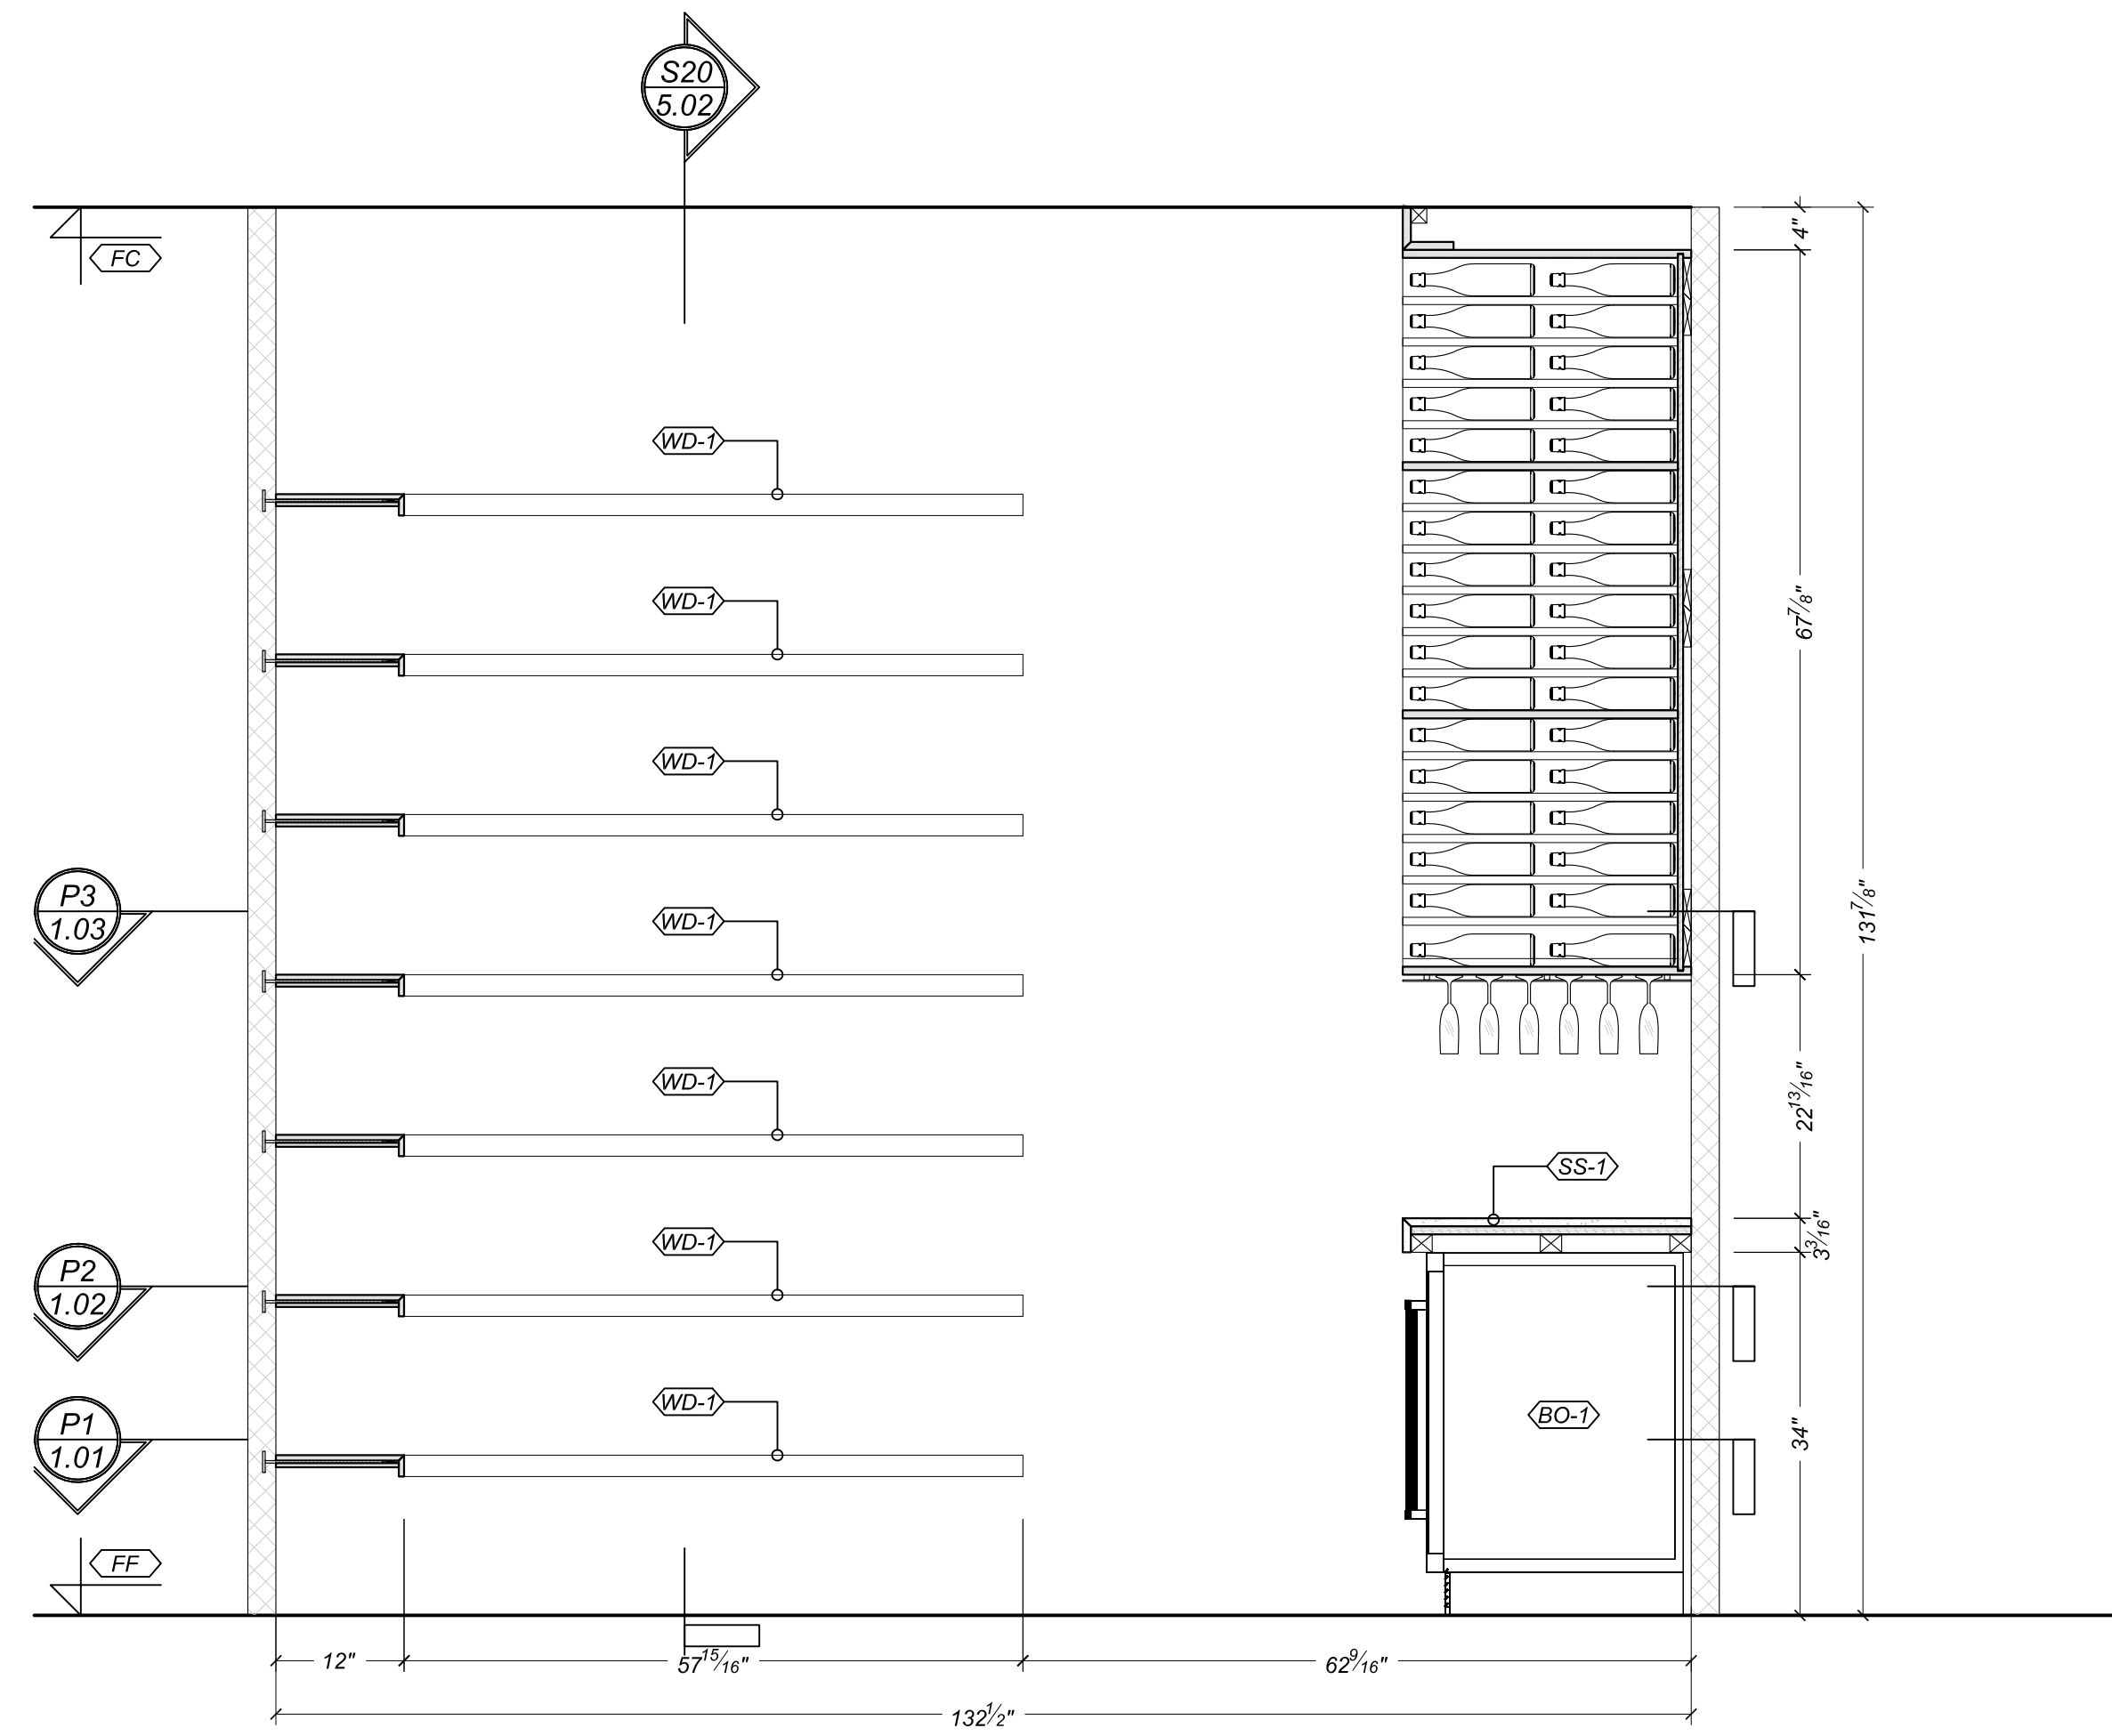

COMPANY'S LOGO

MATERIALS

-  **PLYWOOD**
-  **MDF**
-  **SOLID WOOD**
-  **MISCELLANEOUS**
-  **WALL**

FINISHES

- WD-1 WHITE MATTE LACQUER EXTERIOR
- WD-2 SHINNOKI SAND ASH EXTERIOR
- SS-1 CEASEARSTONE
- INT-1 CLEAR MAPLE INTERIOR

HARDWARE

- | | |
|-----|--|
| H-1 | Blum, CLIP top Standard Hinge 120°
Unsprung, INSERTA 70T5590BTL |
| H-2 | Blum TIP-ON Adapter Plate: TIP-ON Long
955A1004 and TIP-ON Short 955.1004 |
| H-3 | Drawer Slides: TANDEM PLUS Set, Full
Extension, Tip-on mechanism included |
| H-4 | Shelf Support Custom Metal Bracket |
| H-5 | U-channel, color - TBD |

BY OTHERS

- BO-1** Sub zero Wine Storage 424G-O
- BO-2** Sink Franke Planar Zero 210 44
Faucet - TBD
- BO-3** Miele Convection Oven H 6280 BP
- BO-4** Miele Pureline Speed Oven H 6200 BM
- BO-5** Miele 36" Fully Integrated Refrigerator
KF 19.3
- BO-6** Thermador 30" Masterpiece Induction
Cooktop CIT304KM
- BO-7** Miele Built-In Hood DA 3490
- BO-8** Fireplace - TBD
- BO-9** Miele Futura Classic Plus Dishwasher
G 4975 SCVI
- BO-10** Sink Franke Planar 8 Series, Pex 110-28
Faucet - TBD

CLIENT'S ADDRESS

ROOM: KITCHEN & PANTRY

[illegible]

SCALE: AS NOTED

@ ARCH D

DWG #: 1.07

COMPANY'S LOGO

MATERIALS

- PLYWOOD
- MDF
- SOLID WOOD
- MISCELLANEOUS
- WALL

FINISHES

- WD-1 WHITE MATTE LACQUER EXTERIOR
- WD-2 SHINNOKI SAND ASH EXTERIOR
- SS-1 CEASEARSTONE
- INT-1 CLEAR MAPLE INTERIOR

HARDWARE

- H-1 Blum, CLIP top Standard Hinge 120° Unsprung, INSERTA 70T5590BTL
- H-2 Blum TIP-ON Adapter Plate: TIP-ON Long 955A1004 and TIP-ON Short 955.1004
- H-3 Drawer Slides: TANDEM PLUS Set, Full Extension, Tip-on mechanism included
- H-4 Shelf Support Custom Metal Bracket
- H-5 U-channel, color - TBD

BY OTHERS


- BO-1 Sub zero Wine Storage424G-O
- BO-2 Sink Franke Planar Zero 210 44 Faucet - TBD
- BO-3 Miele Convection Oven H 6280 BP
- BO-4 Miele Pureline Speed Oven H 6200 BM
- BO-5 Miele 36" Fully Integrated Refrigerator KF 19.3
- BO-6 Thermador 30" Masterpiece Induction Cooktop CIT304KM
- BO-7 Miele Built-In Hood DA 3490
- BO-8 Fireplace - TBD
- BO-9 Miele Futura Classic Plus Dishwasher G 4975 SCVI
- BO-10 Sink Franke Planar 8 Series, Pex 110-28 Faucet - TBD

CLIENT'S ADDRESS

ROOM: KITCHEN & PANTRY

N	DATE	DRAWN BY	FOR APPROVAL/REVISION
1.	05/20/2016	GDI Engineering	FOR APPROVAL

SCALE: AS NOTED	@ ARCH D
	DWG #: 1.08

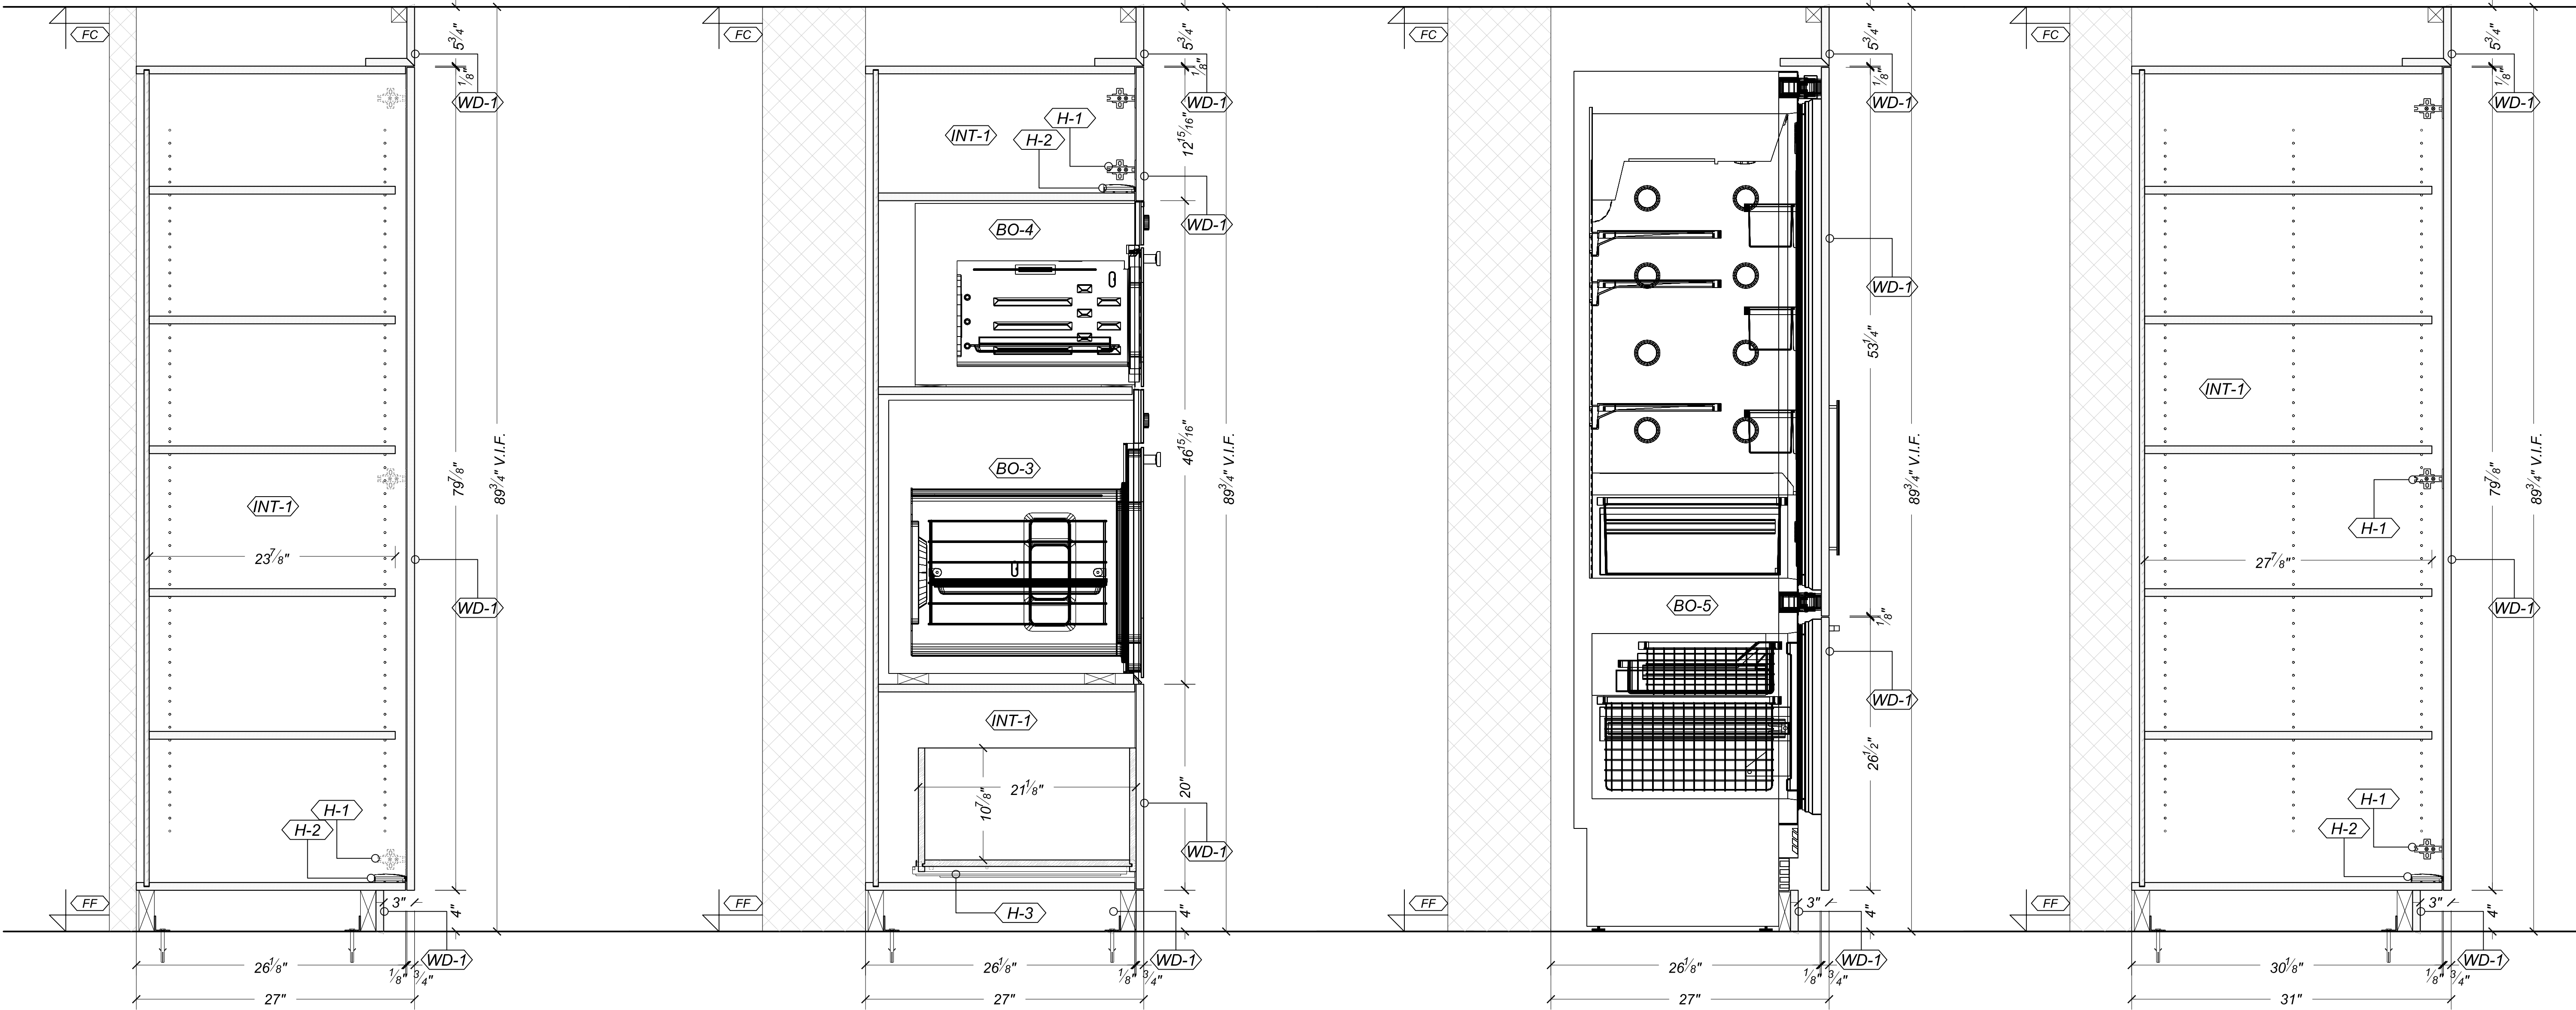

VERTICAL
SECTION @ PANTRY
SCALE: 1-1/2"=1'-0"

VERTICAL
SECTION @ KITCHEN
SCALE: 1-1/2"=1'-0"

VERTICAL
SECTION @ KITCHEN
SCALE: 1-1/2"=1'-0"

VERTICAL
SECTION @ KITCHEN
SCALE: 1-1/2"=1'-0"

MATERIALS	
	PLYWOOD
	MDF
	SOLID WOOD
	MISCELLANEOUS
	WALL





-  *WHITE MATTE LACQUER EXTERIOR*
-  *SHINNOKI SAND ASH EXTERIOR*
-  *CEASEARSTONE*
-  *CLEAR MAPLE INTERIOR*

H-1	Blum, CLIP top Standard Hinge 120° Unsprung, INSERTA 70T5590BTL
H-2	Blum TIP-ON Adapter Plate: TIP-ON Long 955A1004 and TIP-ON Short 955.1004
H-3	Drawer Slides: TANDEM PLUS Set, Full Extension, Tip-on mechanism included
H-4	Shelf Support Custom Metal Bracket
H-5	U-channel, color - TBD

BO-1	Sub zero Wine Storage 424G-O
BO-2	Sink Franke Planar Zero 210 44 Faucet - TBD
BO-3	Miele Convection Oven H 6280 BP
BO-4	Miele Pureline Speed Oven H 6200 BM
BO-5	Miele 36" Fully Integrated Refrigerator KF 19.3
BO-6	Thermador 30" Masterpiece Induction Cooktop CIT304KM
BO-7	Miele Built-In Hood DA 3490
BO-8	Fireplace - TBD
BO-9	Miele Futura Classic Plus Dishwasher G 4975 SCVI
BO-10	Sink Franke Planar 8 Series, Pex 110-28 Faucet - TBD

ROOM: KITCHEN & PANTRY

SCALE: AS NOTED	@ ARCH D
	DWG #: 1.09

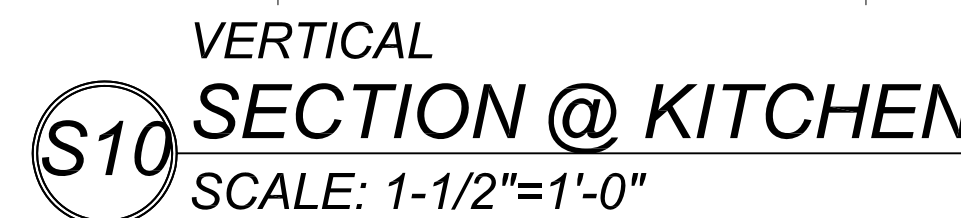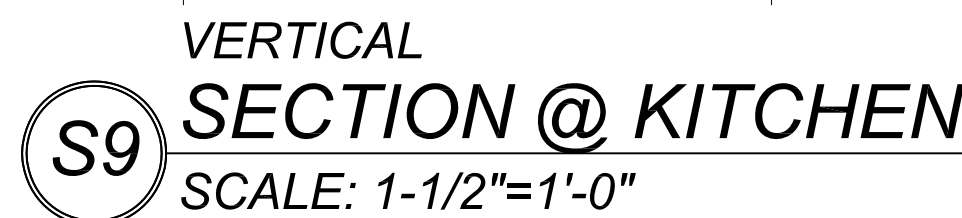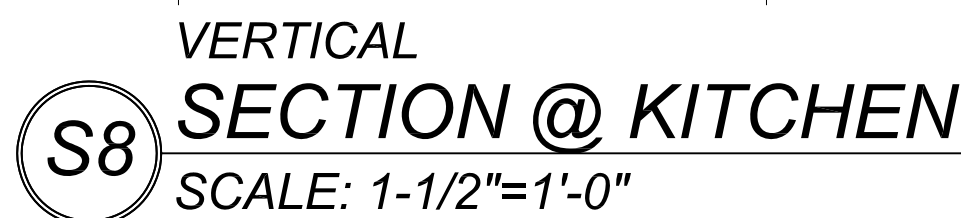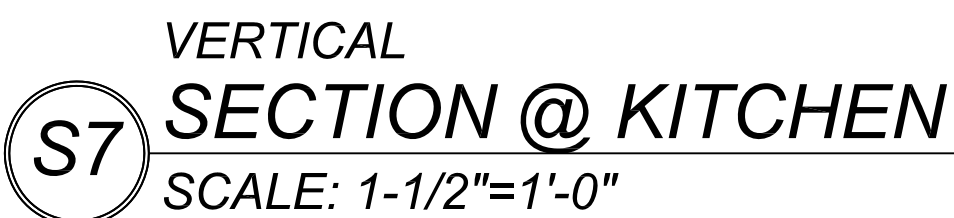

MATERIALS	
	PLYWOOD
	MDF
	SOLID WOOD
	MISCELLANEOUS
	WALL

WD-1	WHITE MATTE LACQUER EXTERIOR
WD-2	SHINNOKI SAND ASH EXTERIOR
SS-1	CEASEARSTONE
INT-1	CLEAR MAPLE INTERIOR

H-1	Blum, CLIP top Standard Hinge 120° Unsprung, INSERTA T075590BTL
H-2	Blum TIP-ON Adapter Plate: TIP-ON Long 955A1004 and TIP-ON Short 955.1004
H-3	Drawer Slides: TANDEM PLUS Set, Full Extension, Tip-on mechanism included
H-4	Shelf Support Custom Metal Bracket
H-5	U-channel, color - TBD

BO-7	Sub zero Wine Storage 424G-O
BO-2	Sink Franke Planar Zero 210 44 Faucet - TBD
BO-3	Miele Convection Oven H 6280 BP
BO-4	Miele Pureline Speed Oven H 6200 BM
BO-5	Miele 36" Fully Integrated Refrigerator KF 19.3
BO-6	Thermador 30" Masterpiece Induction Cooktop CIT304KM
BO-7	Miele Built-In Hood DA 3490
BO-8	Fireplace - TBD
BO-9	Miele Futura Classic Plus Dishwasher G 4975 SCVI
BO-10	Sink Franke Planar 8 Series, Pex 110-28 Faucet - TBD

ROOM: KITCHEN & PANTRY

[illegible]

@ ARCH D

S11 VERTICAL SECTION @ KITCHEN
SCALE: 1-1/2"=1'-0"

S12 VERTICAL SECTION @ KITCHEN
SCALE: 1-1/2"=1'-0"

S13 VERTICAL SECTION @ KITCHEN
SCALE: 1-1/2"=1'-0"

S14 VERTICAL SECTION @ KITCHEN
SCALE: 1-1/2"=1'-0"

COMPANY'S LOGO

MATERIALS

- PLYWOOD
- MDF
- SOLID WOOD
- MISCELLANEOUS
- WALL

FINISHES

- WD-1 WHITE MATTE LACQUER EXTERIOR
- WD-2 SHINNOKI SAND ASH EXTERIOR
- SS-1 CEASEARSTONE
- INT-1 CLEAR MAPLE INTERIOR

HARDWARE

- H-1 Blum, CLIP top Standard Hinge 120°
Unsprung, INSERTA 70T5590BTL
- H-2 Blum TIP-ON Adapter Plate: TIP-ON Long
955A1004 and TIP-ON Short 955.1004
- H-3 Drawer Slides: TANDEM PLUS Set, Full
Extension, Tip-on mechanism included
- H-4 Shelf Support Custom Metal Bracket
- H-5 U-channel, color - TBD

BY OTHERS

- BO-1 Sub zero Wine Storage 424G-O
- BO-2 Sink Franke Planar Zero 210 44
Faucet - TBD
- BO-3 Miele Convection Oven H 6280 BP
- BO-4 Miele Pureline Speed Oven H 6200 BM
- BO-5 Miele 36" Fully Integrated Refrigerator
KF 19.3
- BO-6 Thermador 30" Masterpiece Induction
Cooktop CIT304KM
- BO-7 Miele Built-In Hood DA 3490
- BO-8 Fireplace - TBD
- BO-9 Miele Futura Classic Plus Dishwasher
G 4975 SCVI
- BO-10 Sink Franke Planar 8 Series, Pex 110-28
Faucet - TBD

CLIENT'S ADDRESS


ROOM: KITCHEN & PANTRY

N	DATE	DRAWN BY	FOR APPROVAL/REVISION
1.	05/20/2016	GDI Engineering	FOR APPROVAL

SCALE: AS NOTED


@ ARCH D

DWG #: 1.11

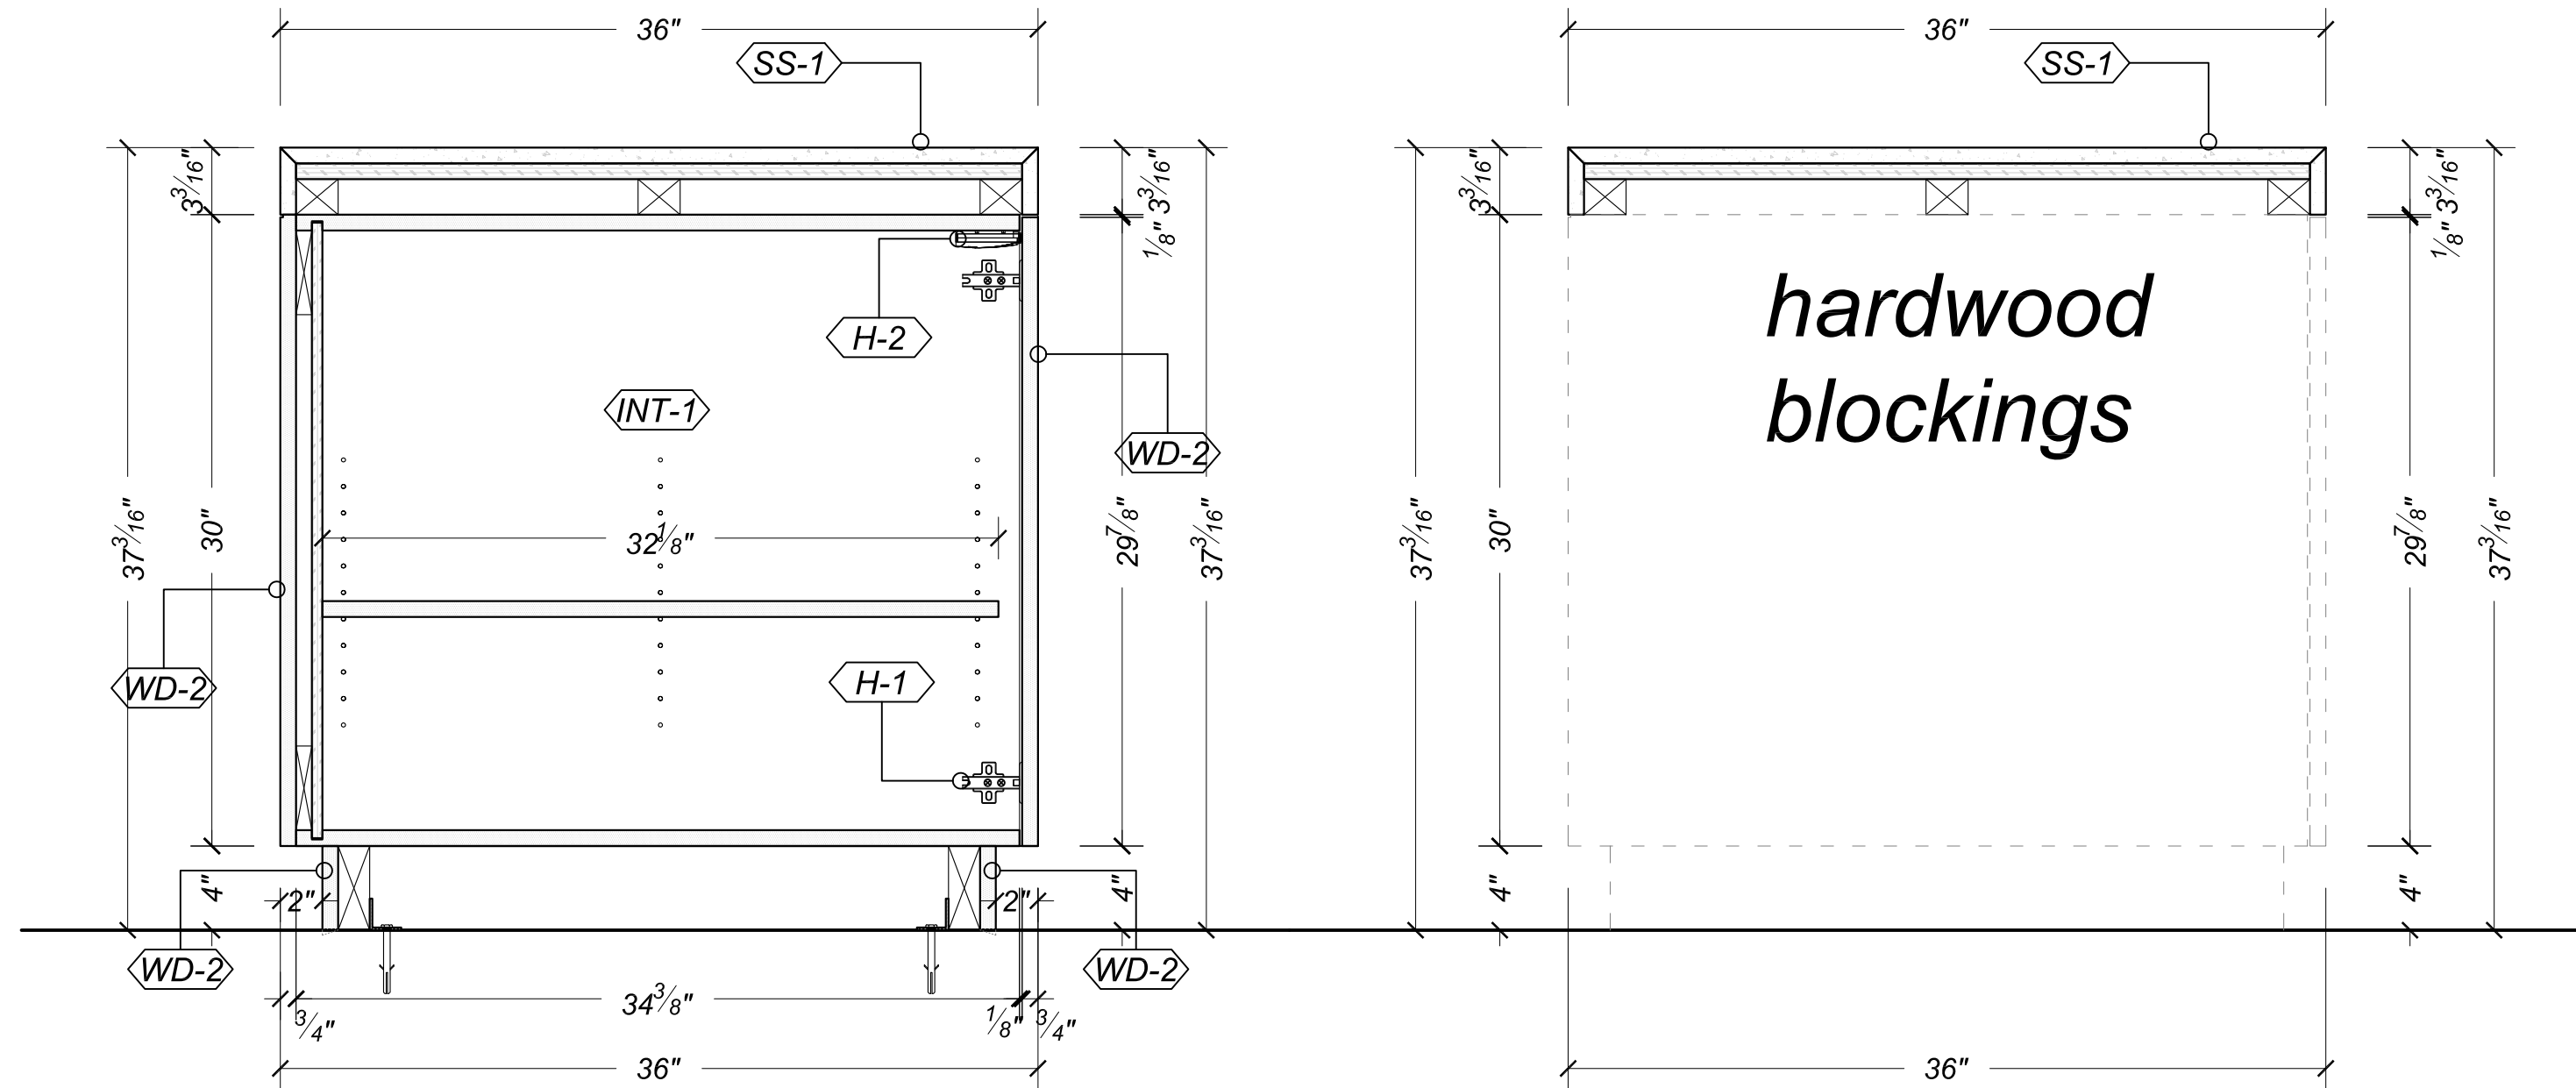


VERTICAL
S18 SECTION @ ISLAND
SCALE: 1-1/2"=1'-0"


VERTICAL
S19 SECTION @ ISLAND
SCALE: 1-1/2"=1'-0"

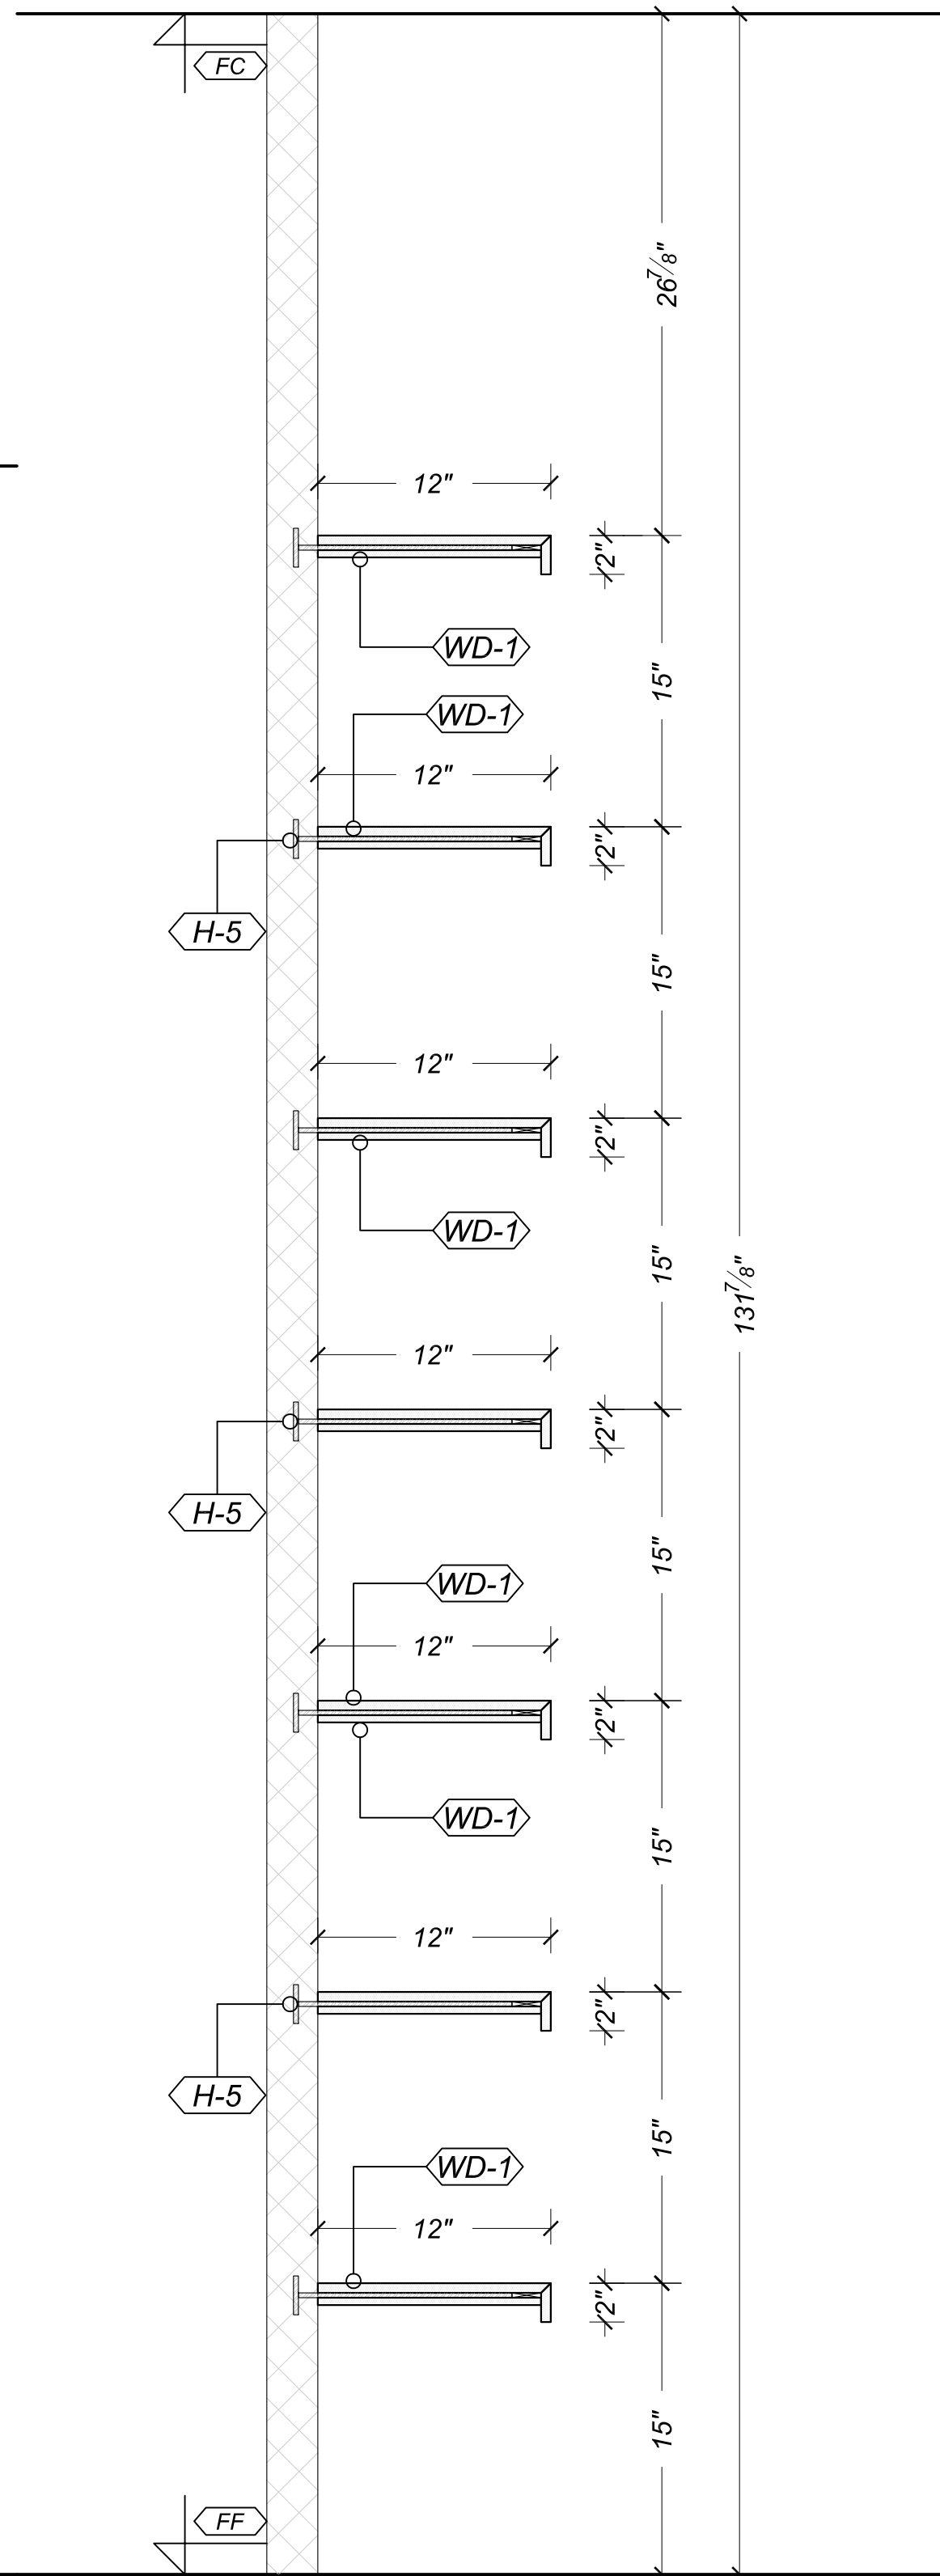


VERTICAL
S20 SECTION @ PANTRY
SCALE: 1-1/2"=1'-0"

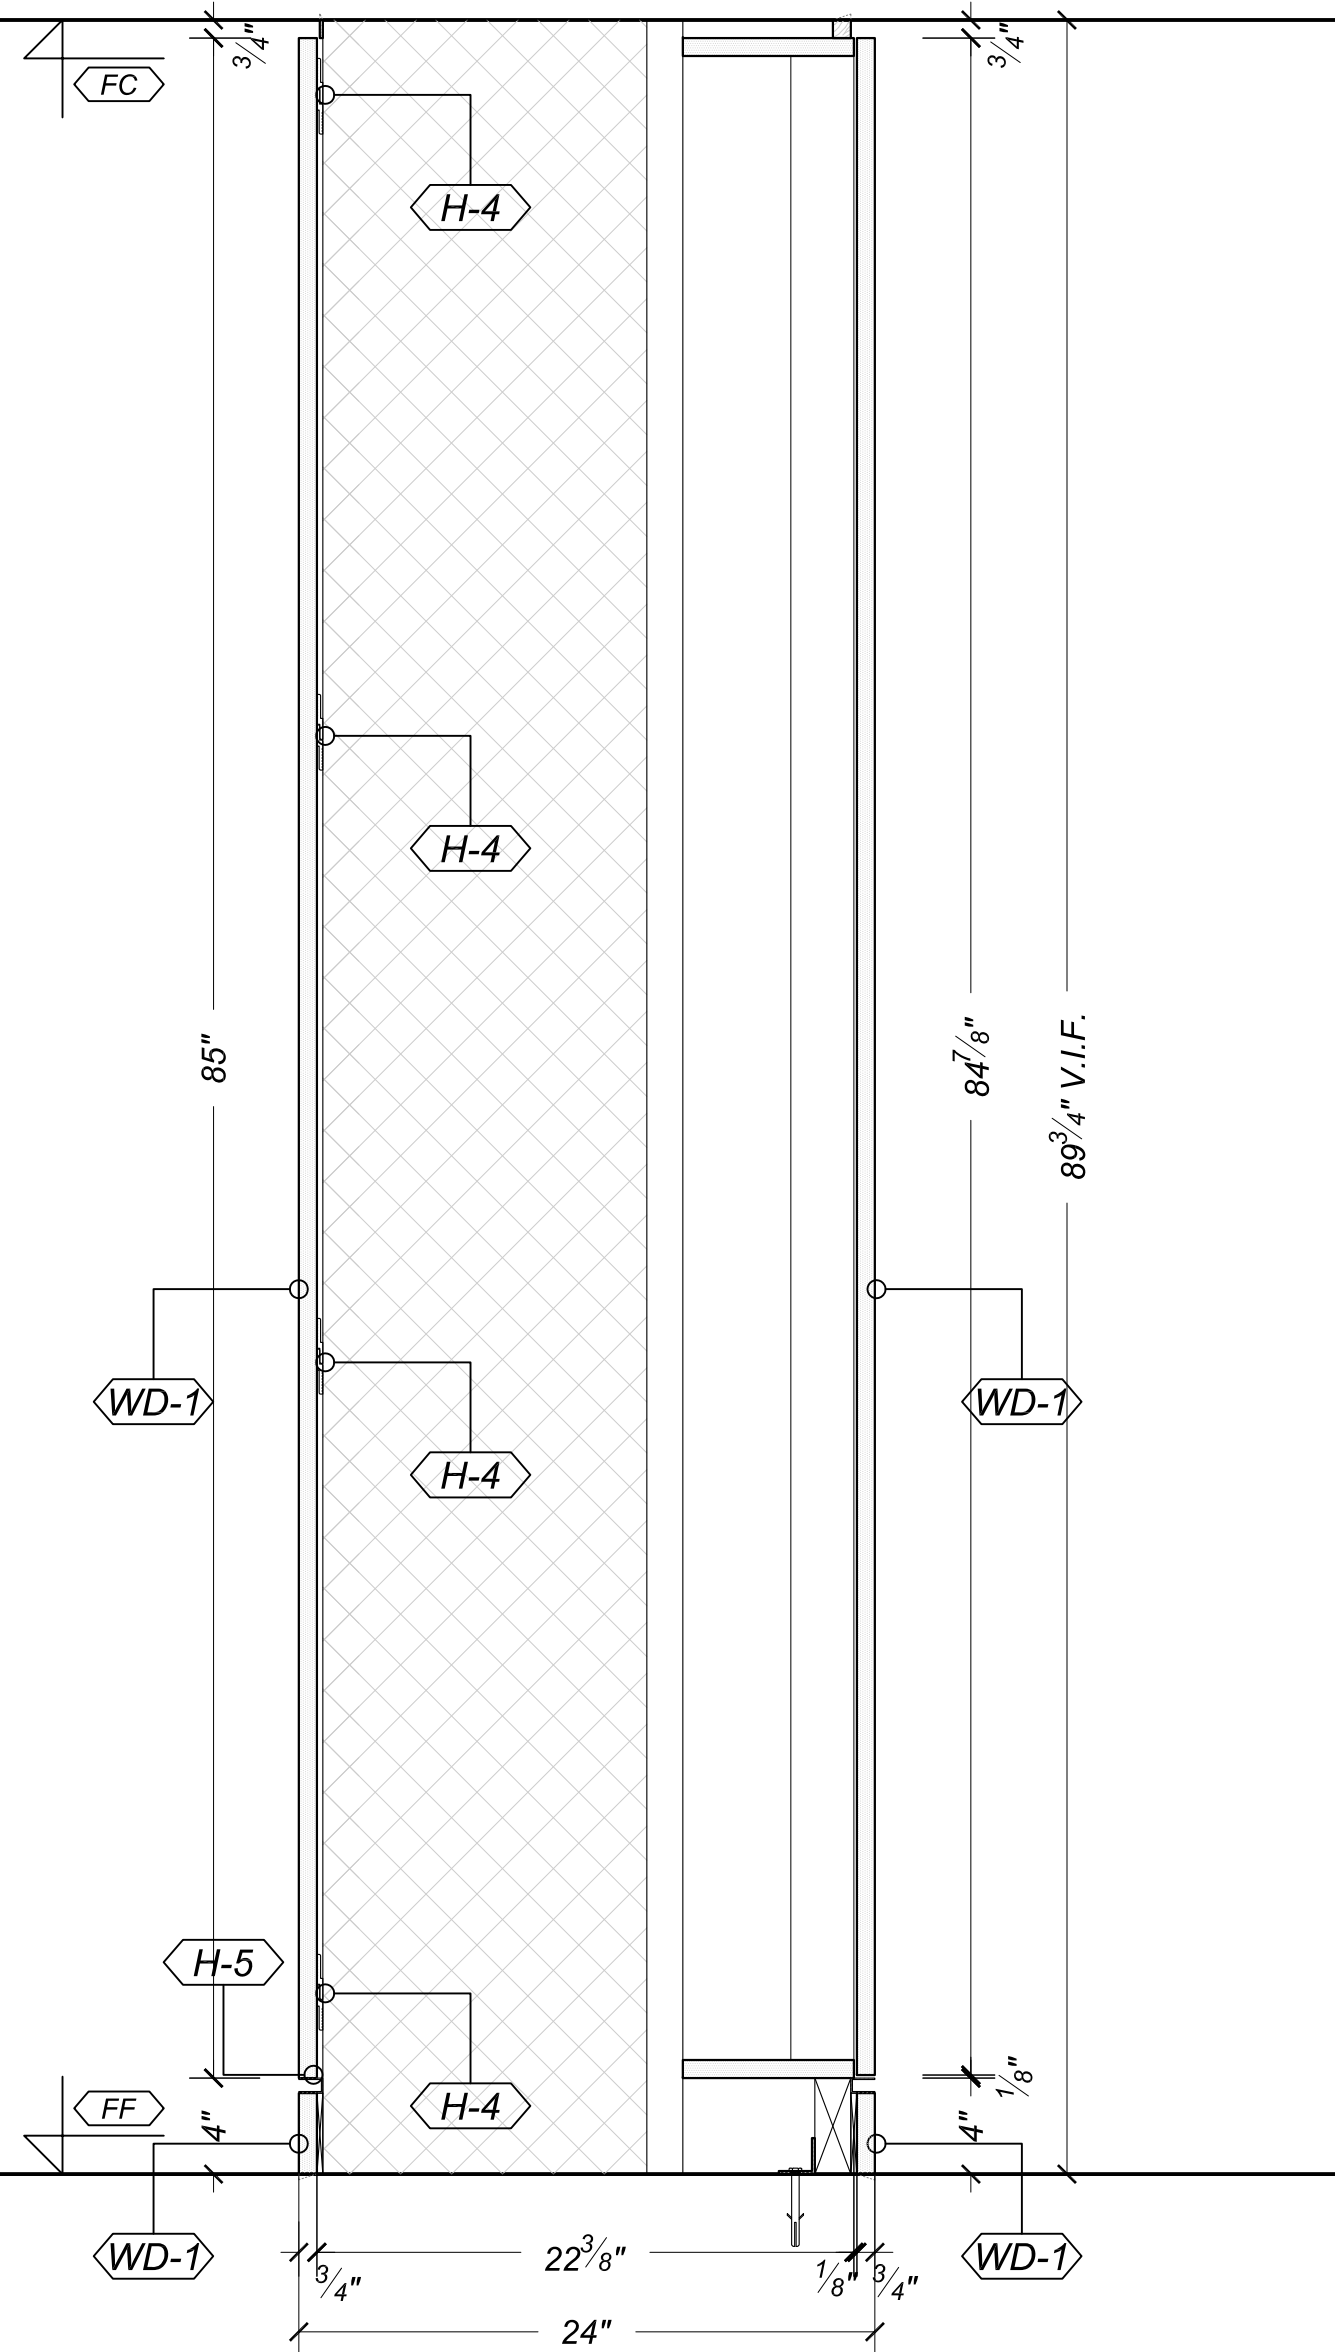

VERTICAL
S15 SECTION @ KITCHEN
SCALE: 1-1/2"=1'-0"

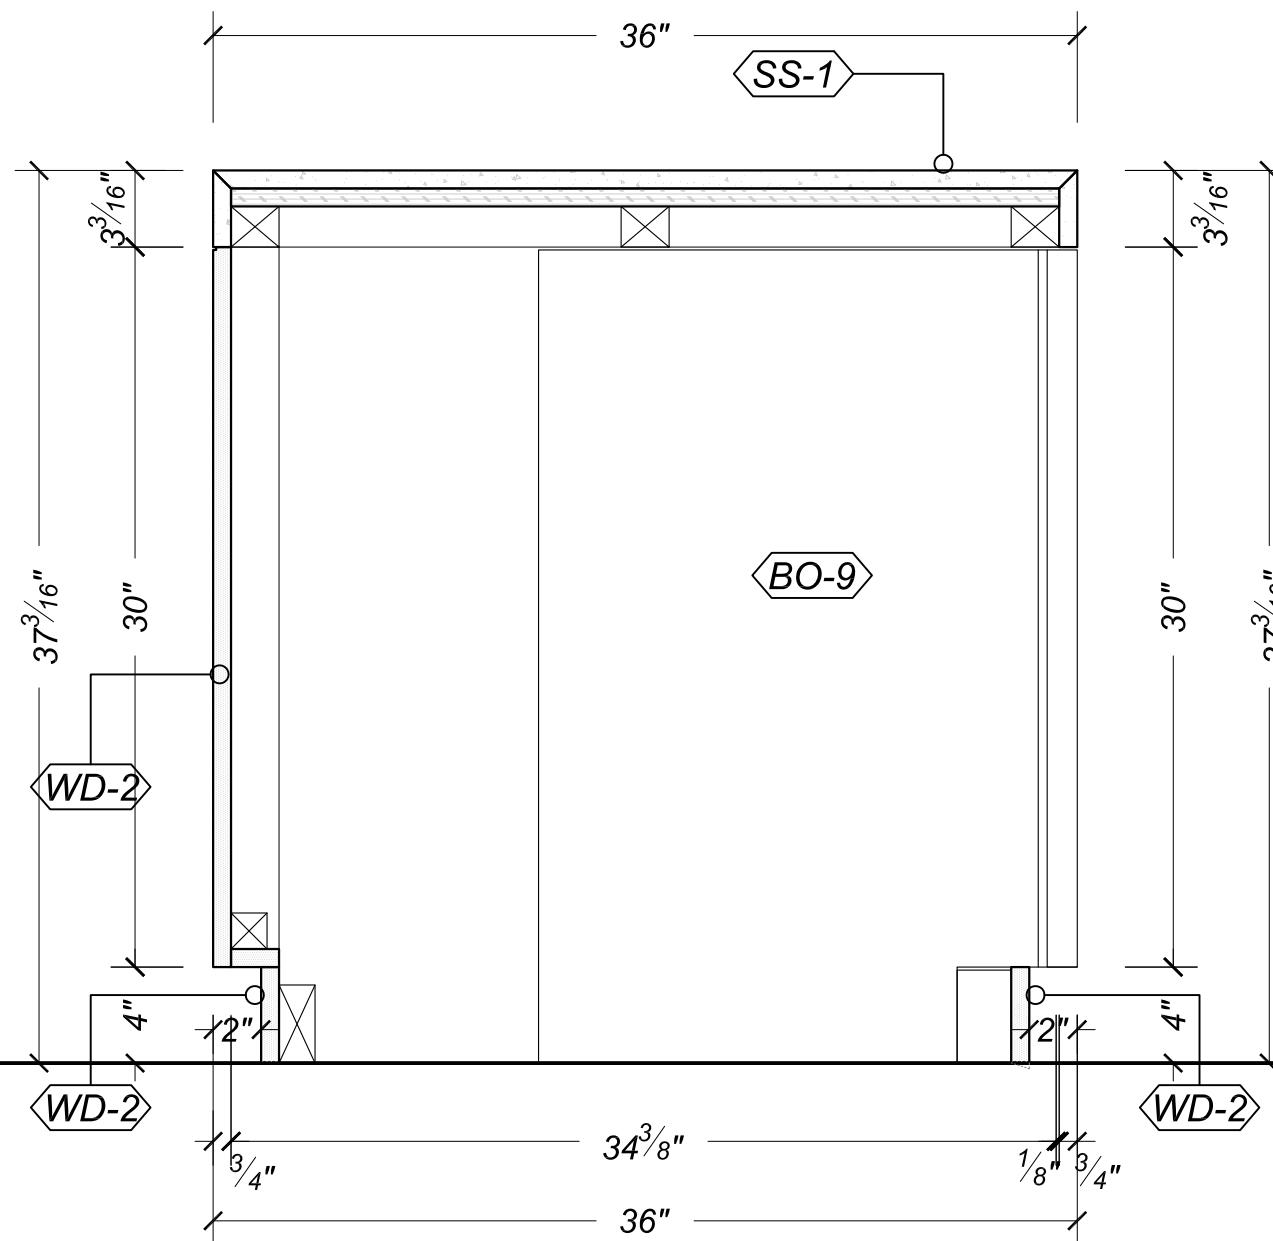

VERTICAL
S16 SECTION @ ISLAND
SCALE: 1-1/2"=1'-0"

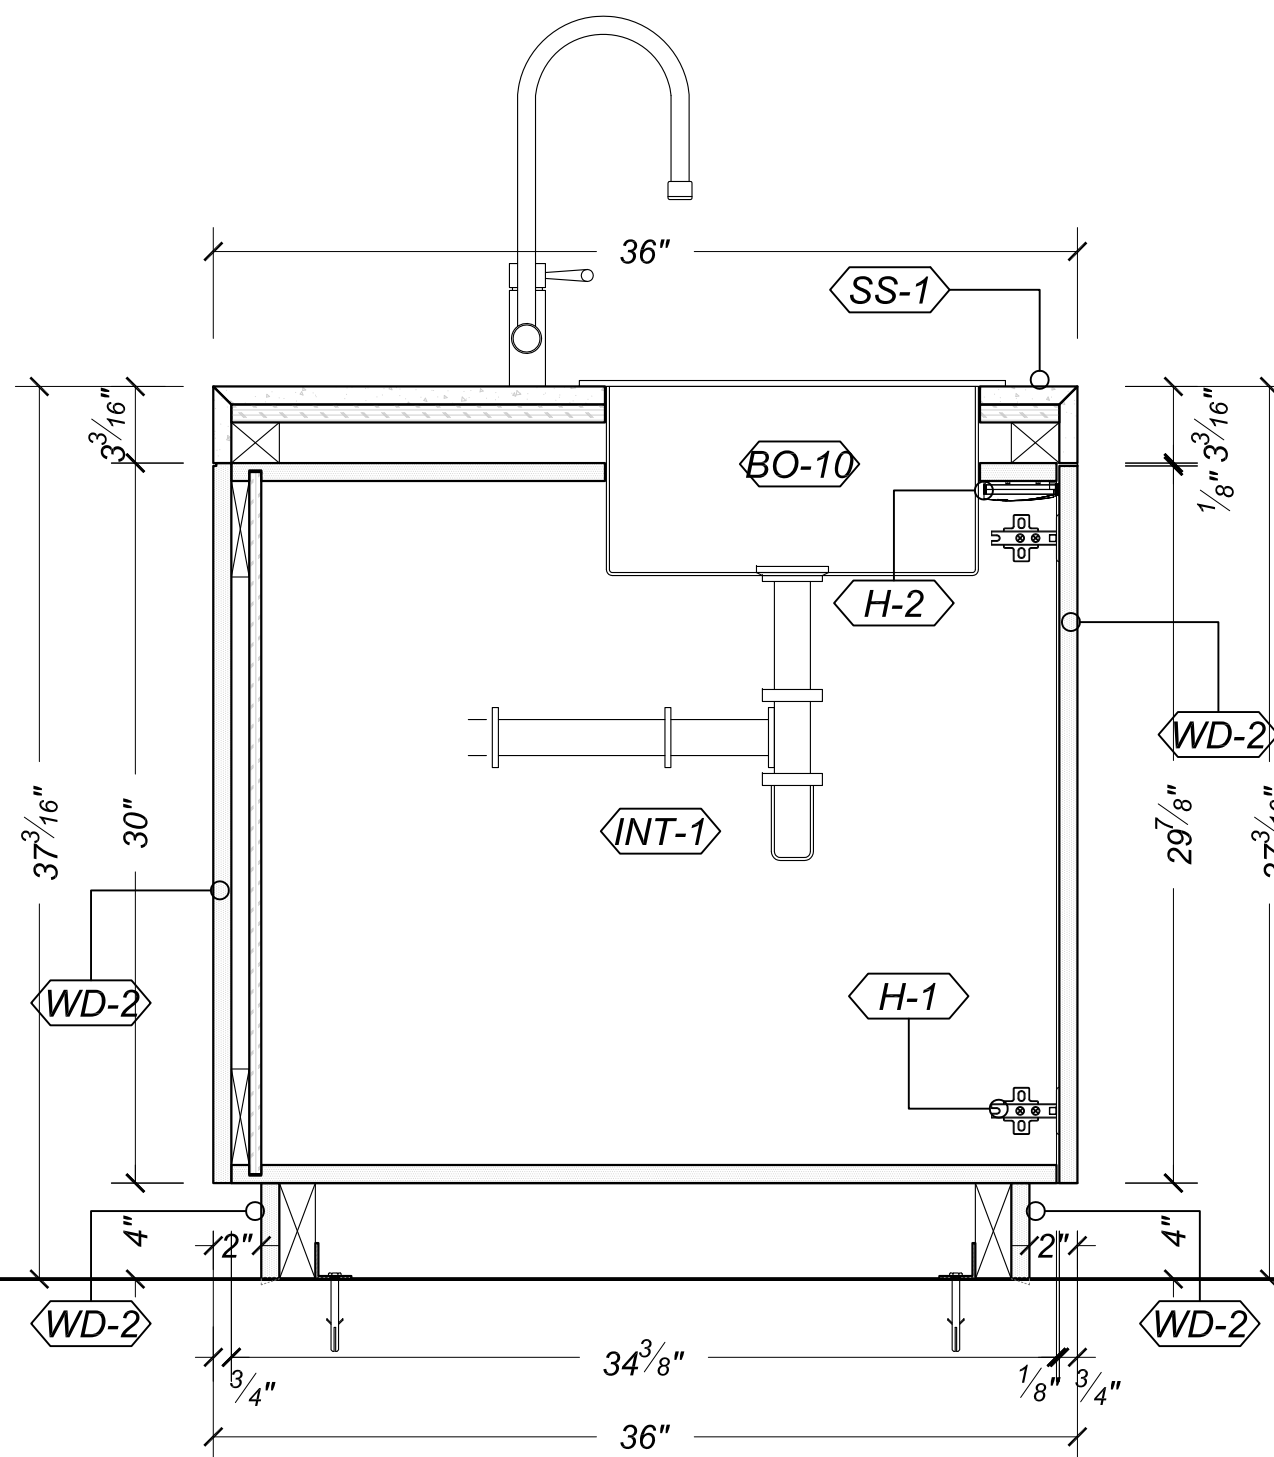

VERTICAL
S17 SECTION @ ISLAND
SCALE: 1-1/2"=1'-0"